Ⓐ STONE RIPRAP
CLASS. B4
L110′ X W10′

Ⓑ STONE RIPRAP
CLASS. B4
L20′ X W20′

Ⓒ STONE RIPRAP
CLASS. B4
L20′ X W20′

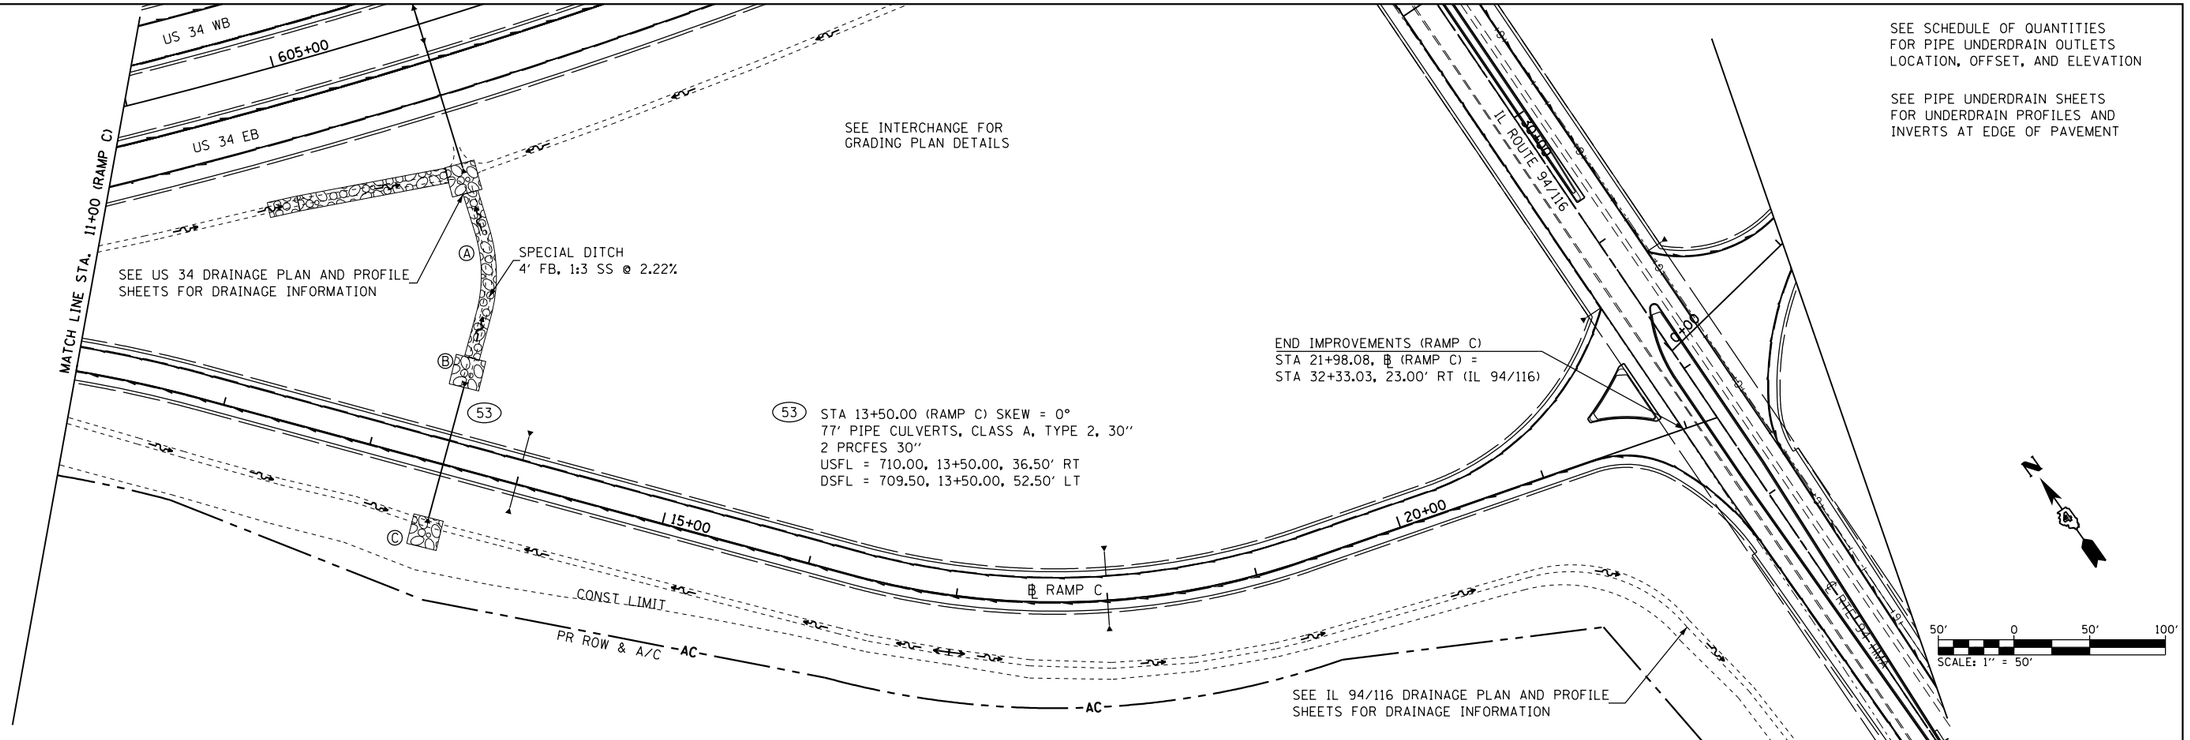


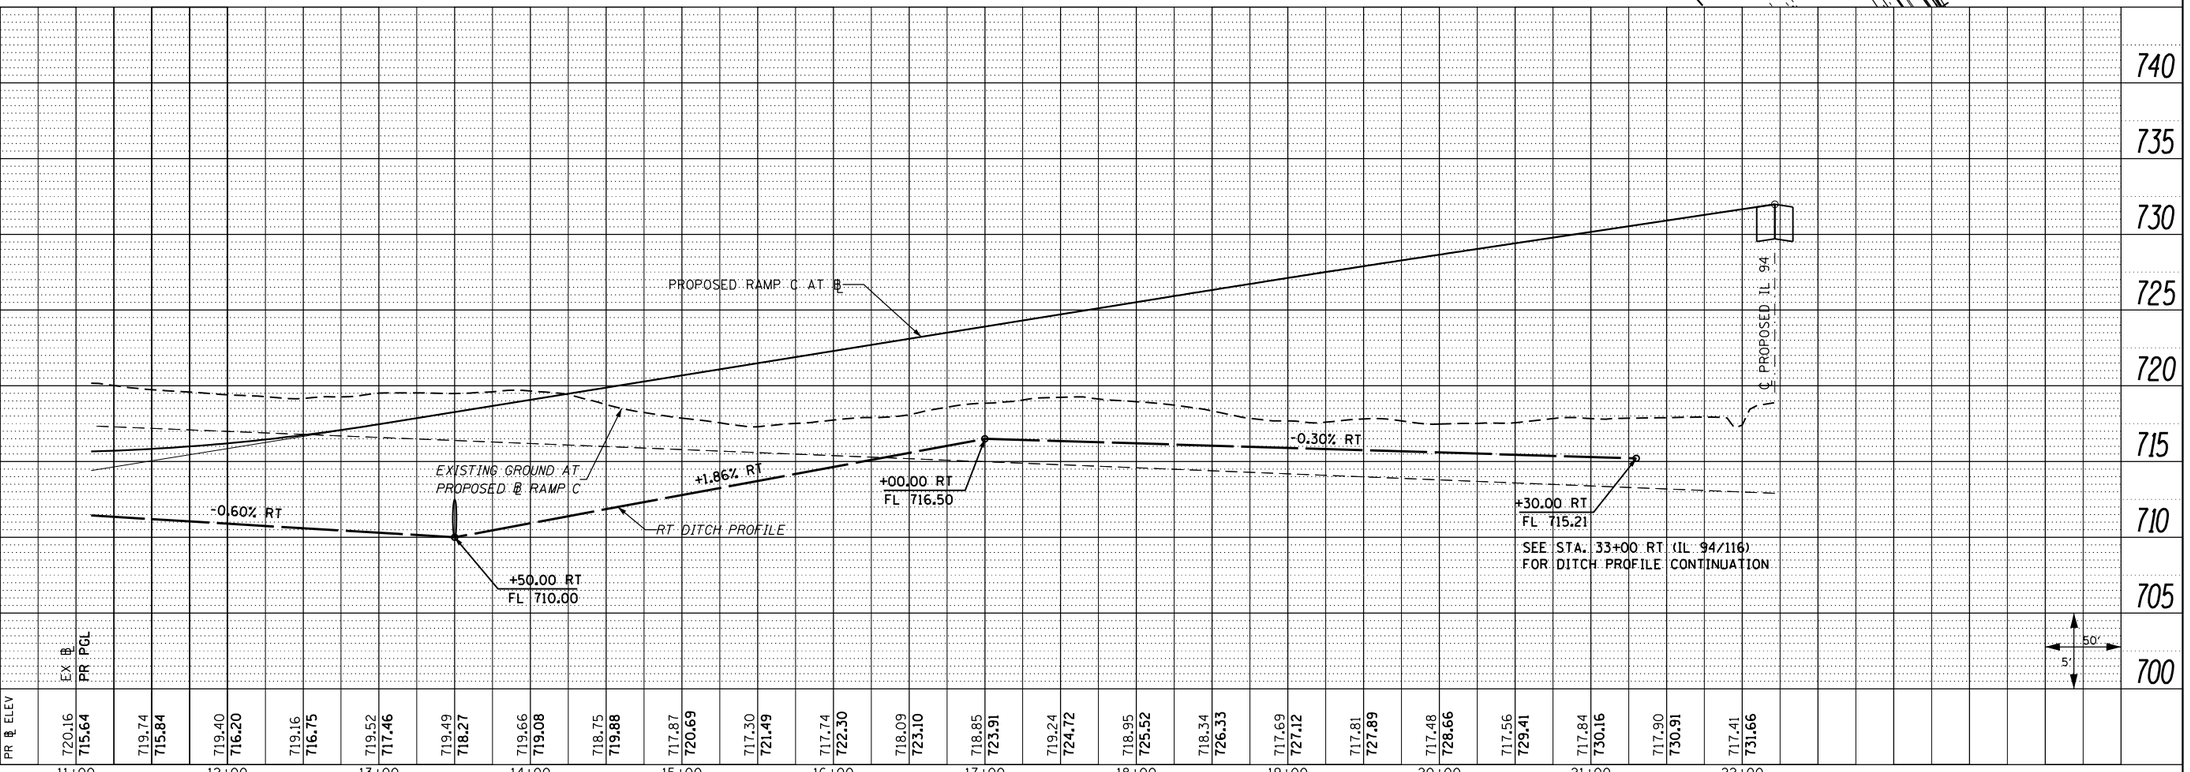


| | EX ℄ ELEV | PR ℄ ELEV |
|---|---|---|
| 11+00 | 720.16 | 715.64 |
| 12+00 | 719.74 | 715.84 |
| | 719.40 | 716.20 |
| 13+00 | 719.16 | 716.75 |
| | 719.52 | 717.46 |
| 14+00 | 719.49 | 718.27 |
| | 719.66 | 719.08 |
| 15+00 | 718.75 | 719.88 |
| | 717.87 | 720.69 |
| 16+00 | 717.30 | 721.49 |
| | 717.74 | 722.30 |
| 17+00 | 718.09 | 723.10 |
| | 718.85 | 723.91 |
| 18+00 | 719.24 | 724.72 |
| | 718.95 | 725.52 |
| 19+00 | 718.34 | 726.33 |
| | 717.69 | 727.12 |
| 20+00 | 717.81 | 727.89 |
| | 717.48 | 728.66 |
| 21+00 | 717.56 | 729.41 |
| | 717.84 | 730.16 |
| 22+00 | 717.90 | 730.91 |
| | 717.41 | 731.66 |

PLAN — SURVEYED; PLOTTED; ALIGNMENT CHECKED; RT. OF WAY CHECKED; CADD FILE NAME; NOTE BOOK; NO.; BY; DATE

PROFILE — SURVEYED; PLOTTED; GRADES CHECKED; B.M. NOTED; STRUCTURE NOTATNS CHKD; NOTE BOOK; NO.; BY; DATE

| | | | |
|---|---|---|---|
| FILE NAME = D468409-SHT-37-DRAIN-RAMPC-02.dgn | USER NAME = zachl | DESIGNED - DBS | REVISED - |
| | | DRAWN - PSBA | REVISED - |
| | PLOT SCALE = 100.0000 ′ / in. | CHECKED - CSB | REVISED - |
| | PLOT DATE = 10/16/2012 | DATE - 10/2012 | REVISED - |

**STATE OF ILLINOIS**
**DEPARTMENT OF TRANSPORTATION**

**DRAINAGE PLAN & PROFILE**
**RAMP C**

SCALE: 1″ = 50′ | SHEET NO. 37 OF 61 SHEETS | STA. 11+00.00 | TO STA. 22+21.49

| F.A.P. RTE. | SECTION | COUNTY | TOTAL SHEETS | SHEET NO. |
|---|---|---|---|---|
| 313 | 7-2 ; 6-2 | HENDERSON | 976 | 312 |
| | | CONTRACT NO. 68409 | | |
| | ILLINOIS FED. AID PROJECT | | | |