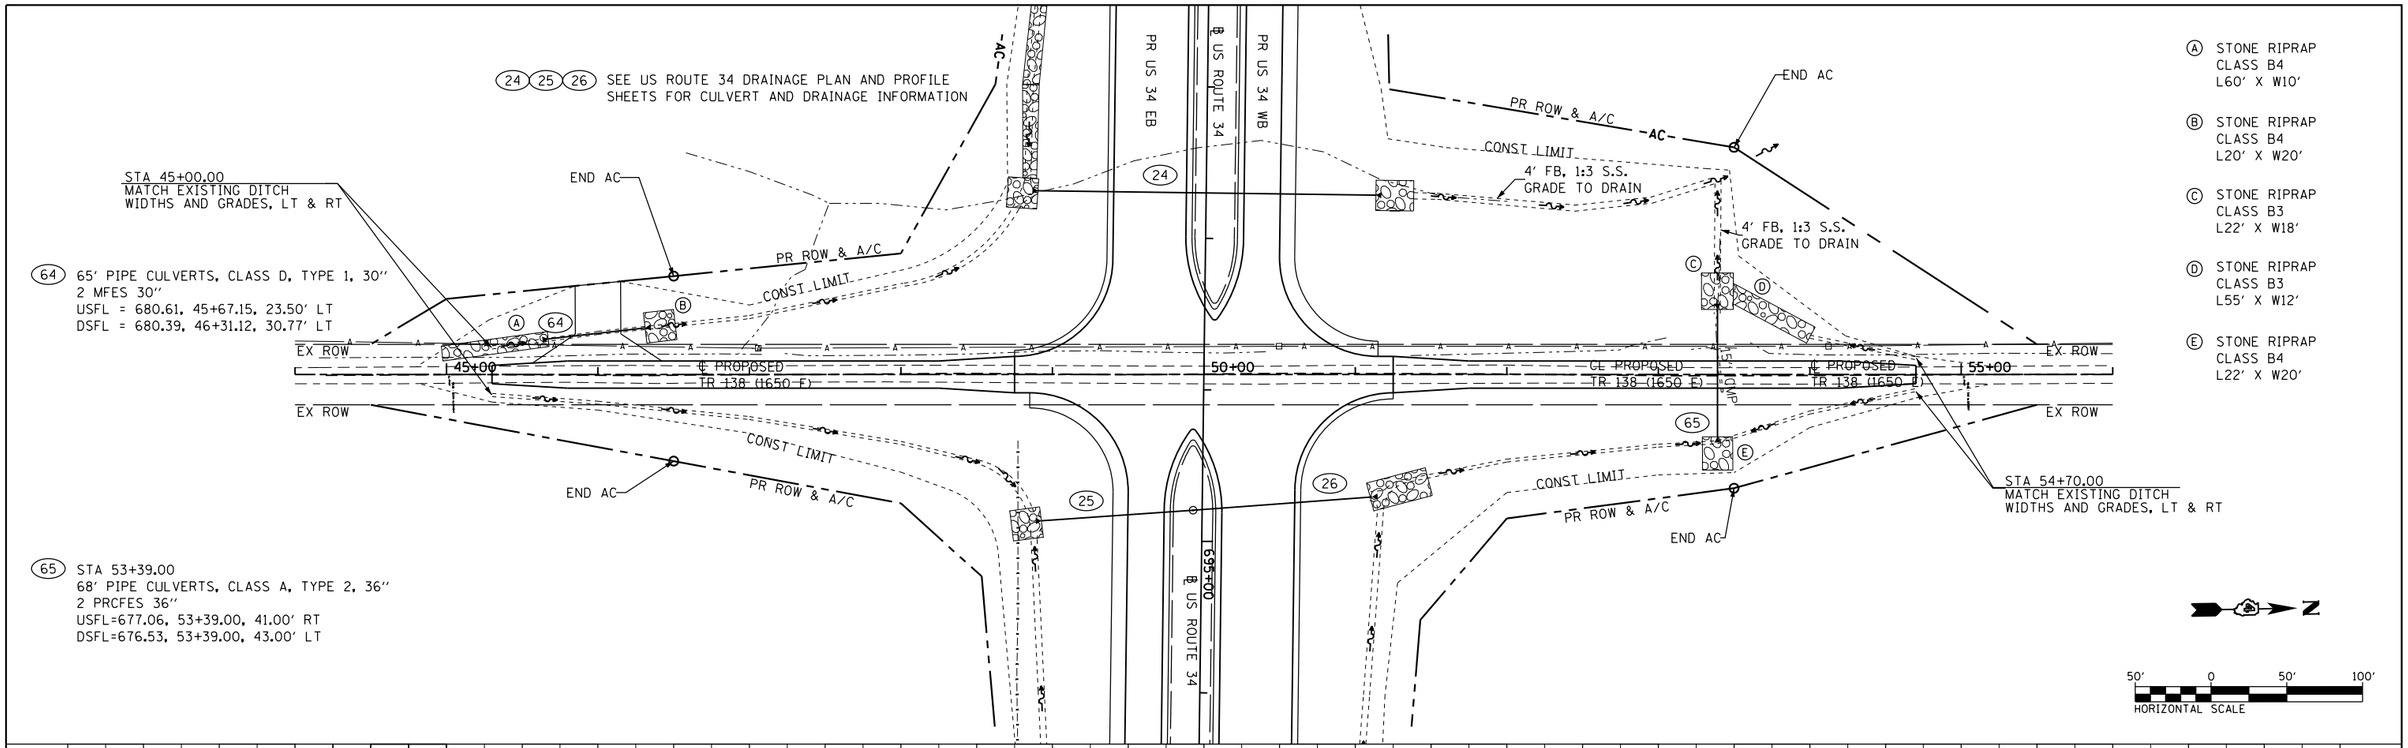

PLAN		BY	DATE
NOTE BOOK NO. ____	SURVEYED / PLOTTED / ALIGNMENT CHECKED / RT. OF WAY CHECKED / CADD FILE NAME		

PROFILE		BY	DATE
NOTE BOOK NO. ____	SURVEYED / PLOTTED / GRADES CHECKED / B.M. NOTED / STRUCTURE NOTAT'NS CH'KD		

FILE NAME = D468409-SHT-44-DRAIN-TR138-01.dgn	USER NAME = zachl	DESIGNED - DBS	REVISED -
		DRAWN - PSBA	REVISED -
	PLOT SCALE = 100.0000 ' / in.	CHECKED - CSB	REVISED -
	PLOT DATE = 10/16/2012	DATE - 10/2012	REVISED -

STATE OF ILLINOIS
DEPARTMENT OF TRANSPORTATION

DRAINAGE PLAN & PROFILE
TR 138 (1650 E)

SCALE: 1" = 50' | SHEET NO. 44 OF 61 SHEETS | STA. 45+00 TO STA. 55+00

F.A.P. RTE.	SECTION	COUNTY	TOTAL SHEETS	SHEET NO.
313	7-2 : 6-1	HENDERSON	976	319
		CONTRACT NO. 68409		
		ILLINOIS FED. AID PROJECT		