Ⓐ STAGE 2 CONSTRUCTION:
SEE EROSION CONTROL PLANS
FOR OUTLET PROTECTION

STAGE 3 CONSTRUCTION:
STONE RIPRAP
CLASS B5
L32′ X W30′

Ⓑ STAGE 3 CONSTRUCTION:
STONE RIPRAP
CLASS B4
L200′ X W15′

Ⓒ STONE RIPRAP
CLASS B3
L10′ X W10′

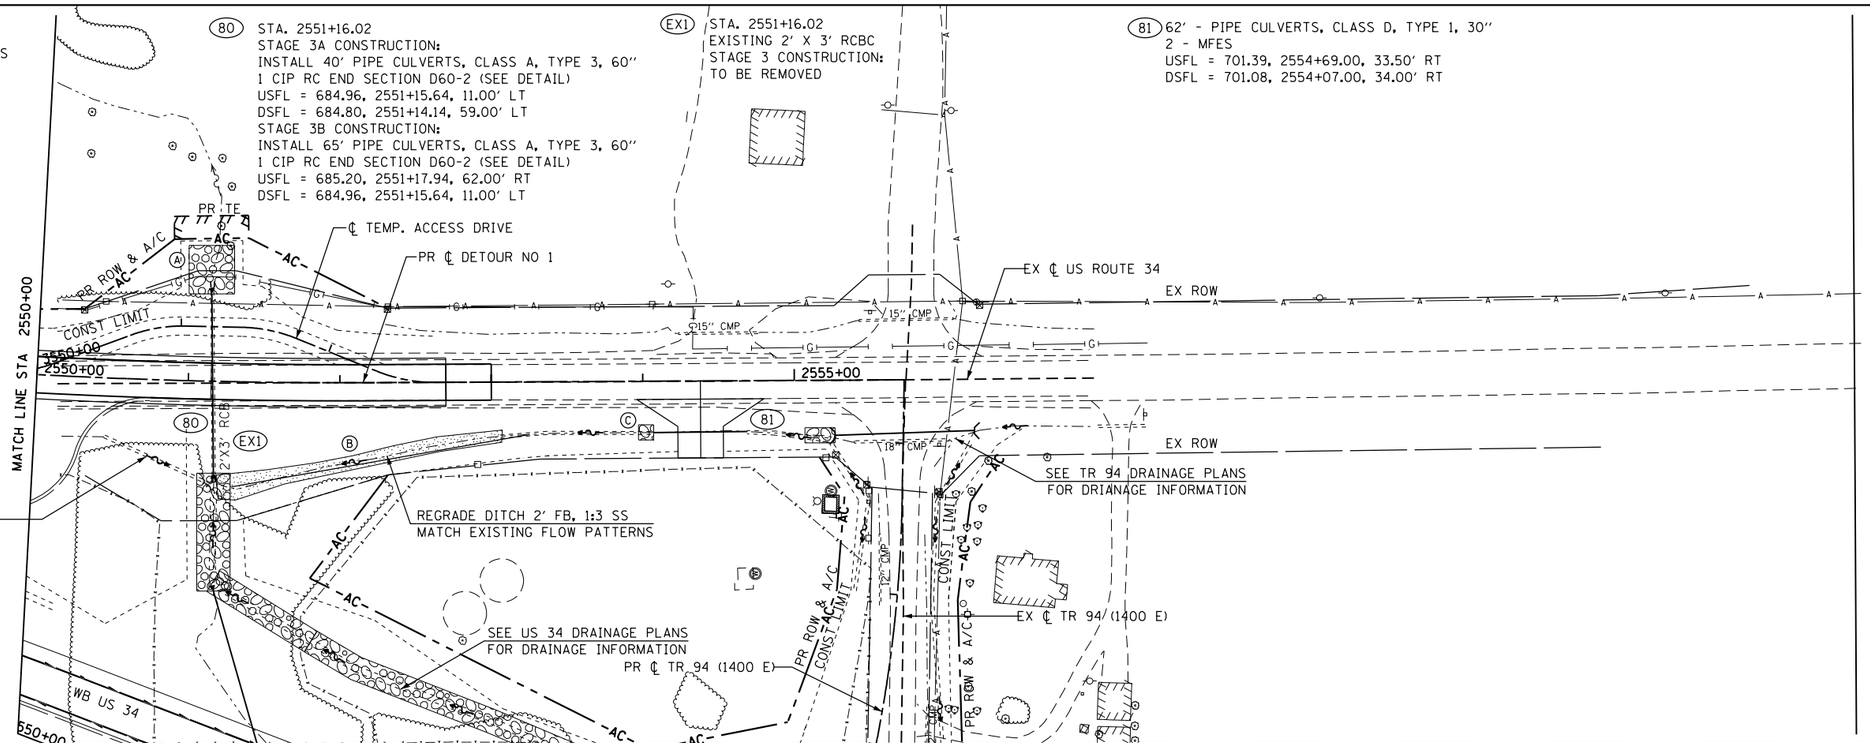

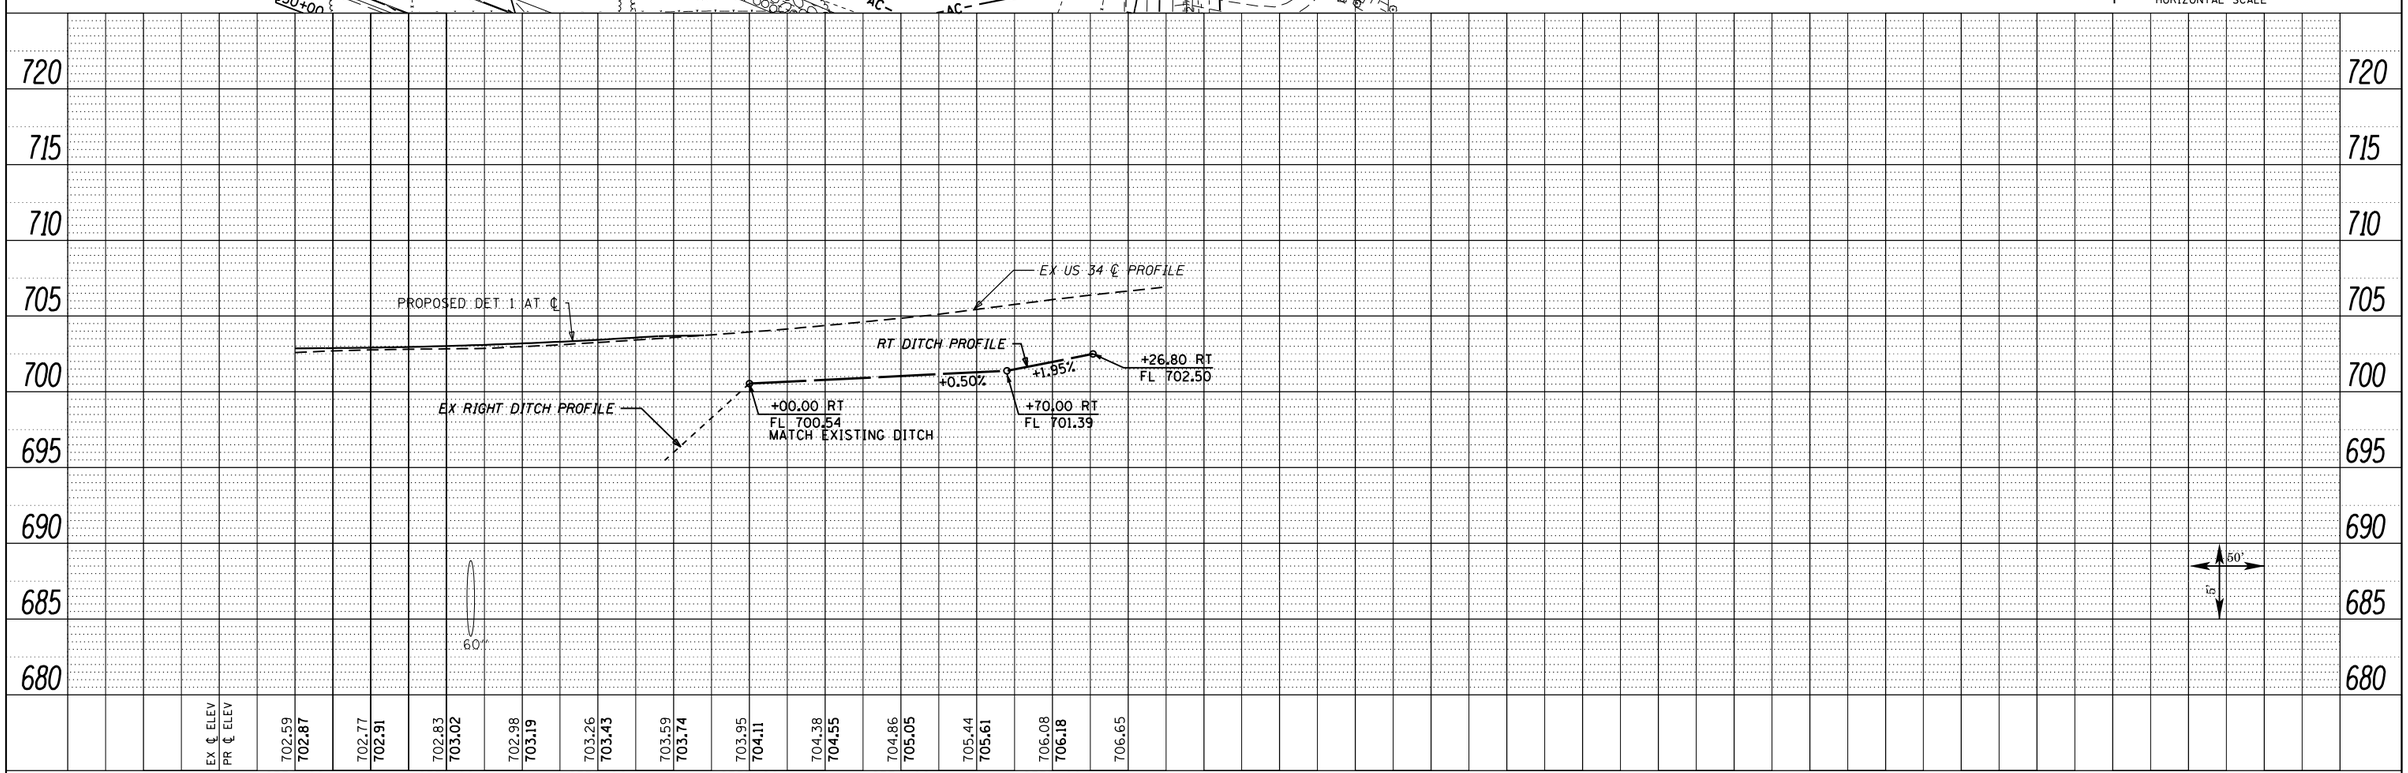

PLAN	BY	DATE
SURVEYED		
PLOTTED		
ALIGNMENT CHECKED		
RT. OF WAY CHECKED		
CADD FILE NAME		
NOTE BOOK NO.		

PROFILE	BY	DATE
SURVEYED		
PLOTTED		
GRADES CHECKED		
B.M. NOTED		
STRUCTURE NOTATIONS CHKD		
NOTE BOOK NO.		

FILE NAME = D468409-SHT-55-DRAIN-DET1-03.dgn	USER NAME = zachl	DESIGNED - DBS	REVISED -
		DRAWN - PSBA	REVISED -
	PLOT SCALE = 100.0000 ′ / in.	CHECKED - CSB	REVISED -
	PLOT DATE = 10/16/2012	DATE - 10/2012	REVISED -

STATE OF ILLINOIS
DEPARTMENT OF TRANSPORTATION

DRAINAGE PLAN AND PROFILE
DETOUR NO. 1

SCALE: 1″ = 50′ | SHEET NO. 55 OF 61 SHEETS | STA. 2550+00 TO STA. 2255+72.56

F.A.P. RTE.	SECTION	COUNTY	TOTAL SHEETS	SHEET NO.
313	7-2 ; 6-1	HENDERSON	976	330
		CONTRACT NO. 68409		
		ILLINOIS FED. AID PROJECT		