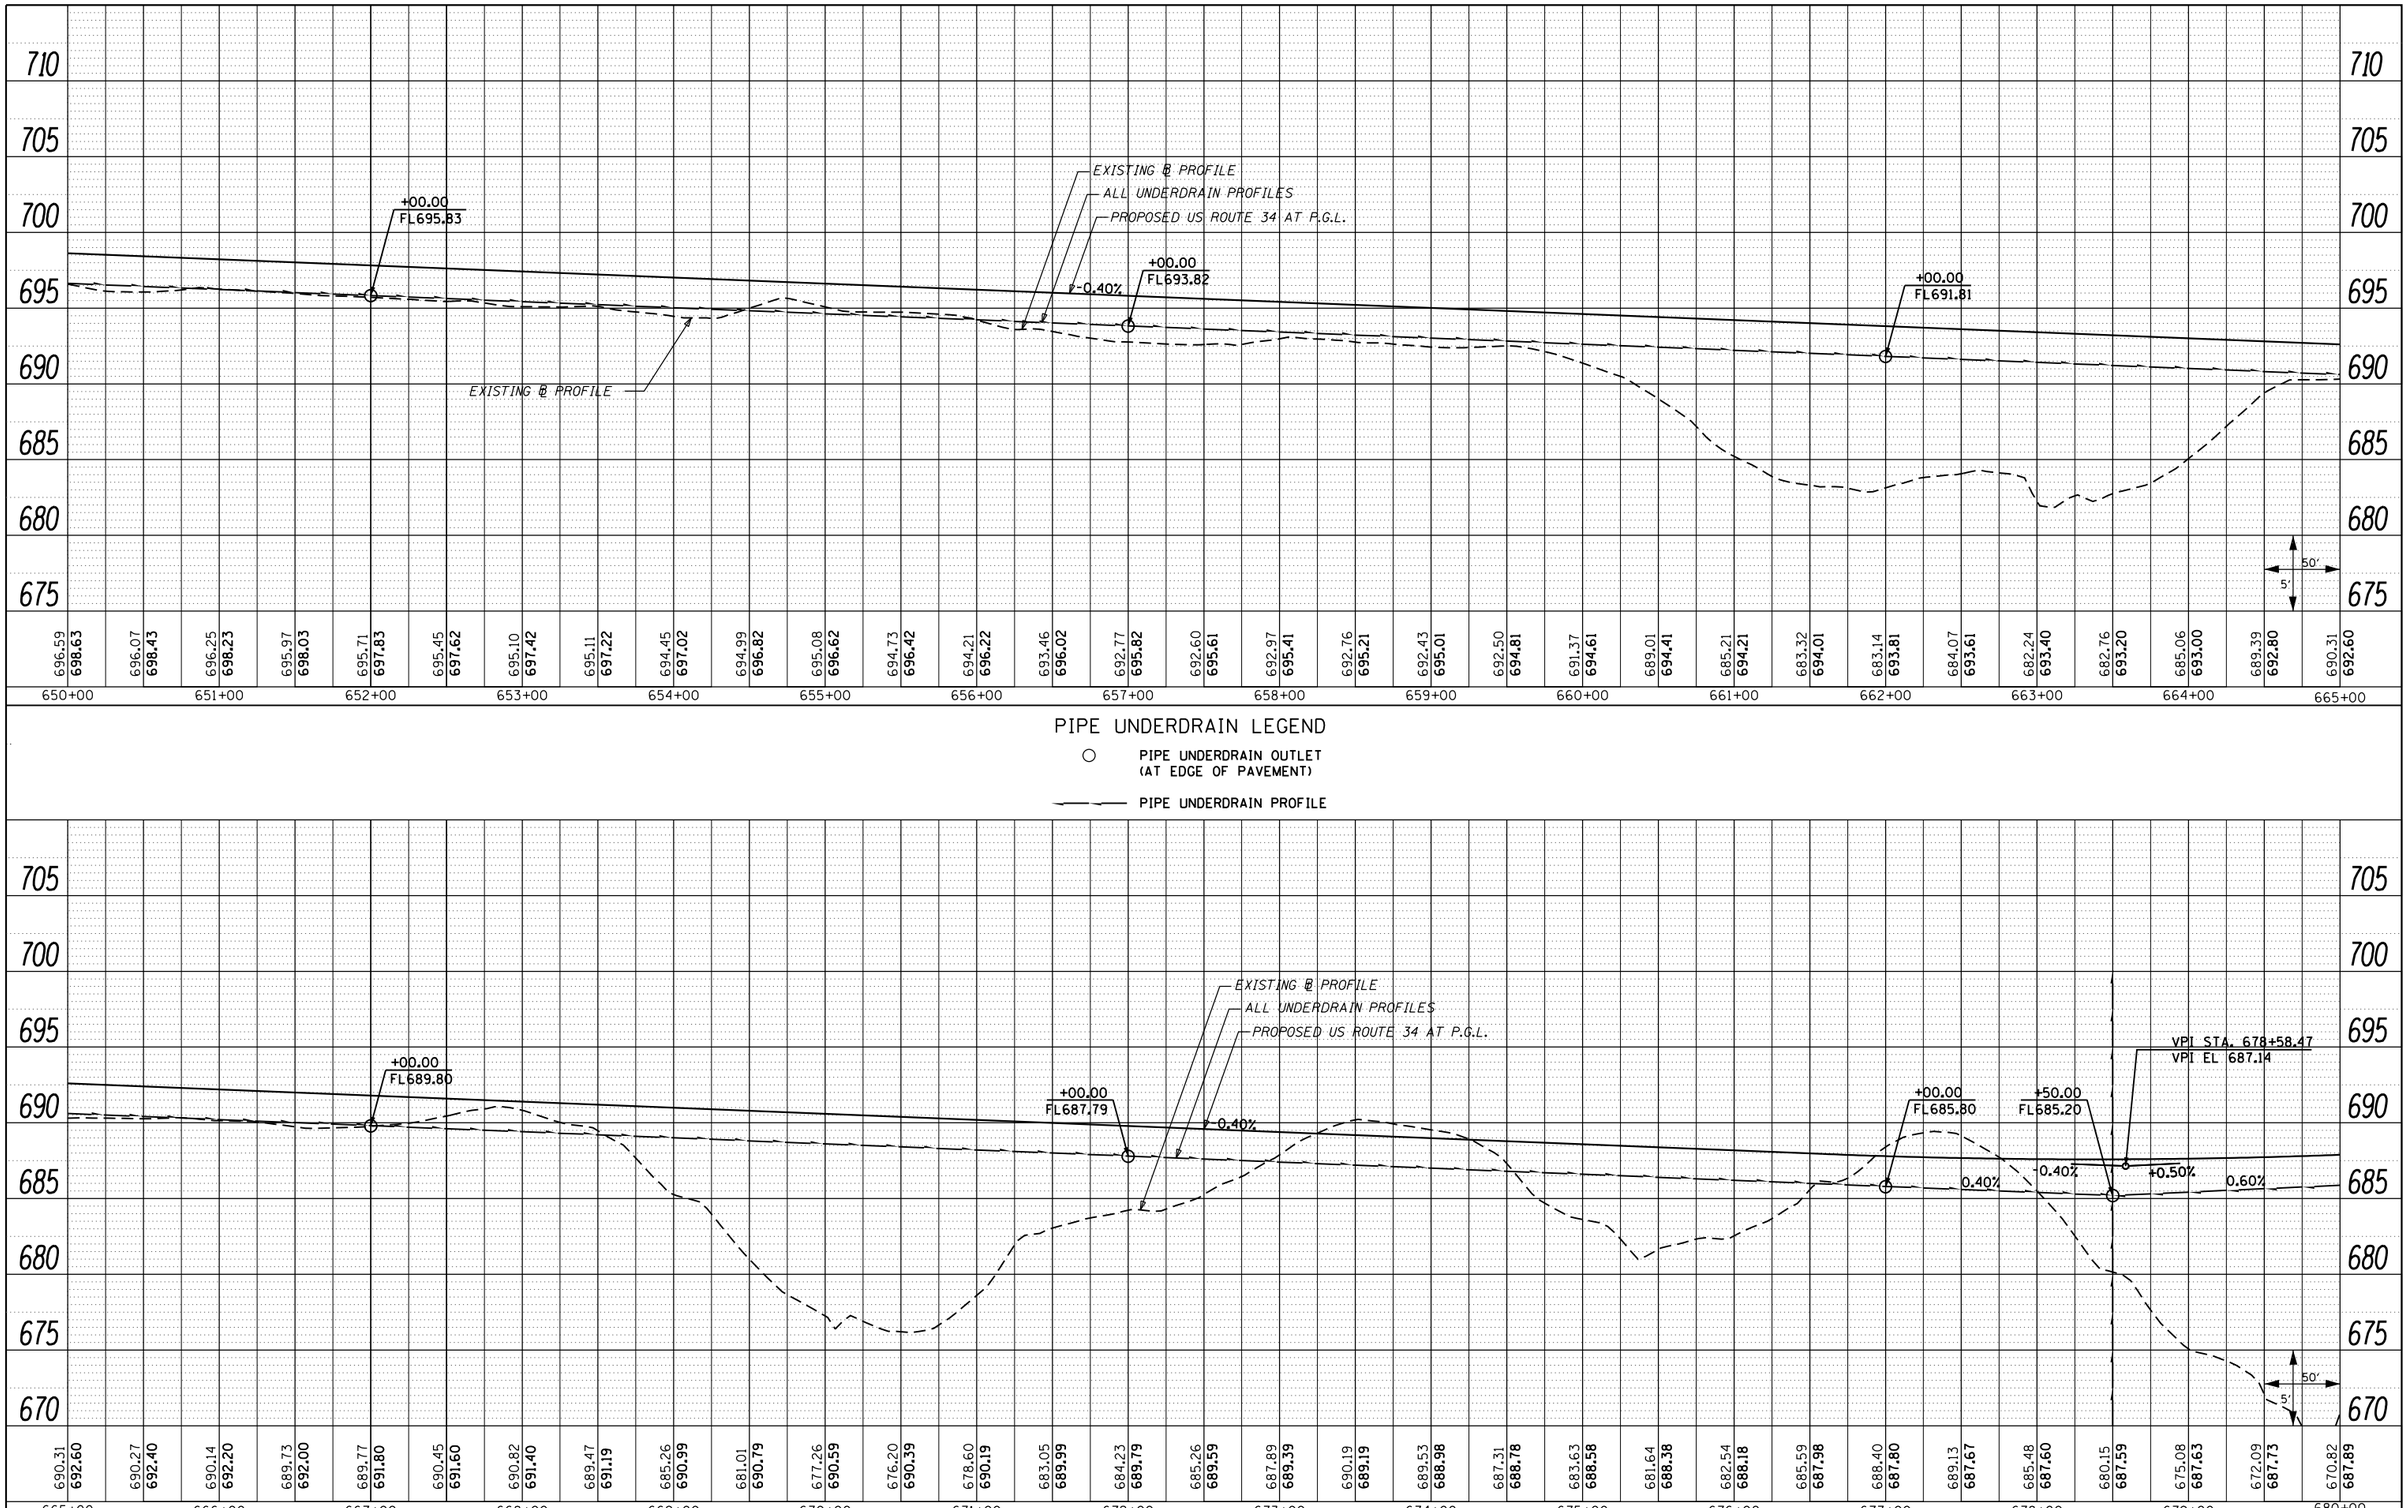

PIPE UNDERDRAIN LEGEND

○ PIPE UNDERDRAIN OUTLET (AT EDGE OF PAVEMENT)

—·—·— PIPE UNDERDRAIN PROFILE

FILE NAME = D468409-SHT-06-UDRAIN-US34.dgn	USER NAME = zachl	DESIGNED - DBS	REVISED -
		DRAWN - PSBA	REVISED -
	PLOT SCALE = 100.0000 ' / in.	CHECKED - CSB	REVISED -
	PLOT DATE = 10/16/2012	DATE - 10/2012	REVISED -

STATE OF ILLINOIS
DEPARTMENT OF TRANSPORTATION

PIPE UNDERDRAIN PROFILES
US ROUTE 34

SCALE: 1" = 50' | SHEET NO. 6 OF 17 SHEETS | STA. 650+00.00 TO STA. 680+00.00

F.A.P. RTE.	SECTION	COUNTY	TOTAL SHEETS	SHEET NO.
313	7-2 ; 6-1	HENDERSON	976	342
		CONTRACT NO. 68409		
		ILLINOIS FED. AID PROJECT		

PLAN
SURVEYED
PLOTTED
ALIGNMENT CHECKED
RT. OF WAY CHECKED
CADD FILE NAME
NOTE BOOK NO.
BY
DATE

PROFILE
SURVEYED
PLOTTED
PROFILE CHECKED
B.M. NOTED
STRUCTURE NOTATIONS CHKD
NOTE BOOK NO.
BY
DATE