PLAN
SURVEYED
PLOTTED
ALIGNMENT CHECKED
RT. OF WAY CHECKED
CADD FILE NAME
NOTE BOOK
NO.
BY
DATE




## PIPE UNDERDRAIN LEGEND

○ PIPE UNDERDRAIN OUTLET (AT EDGE OF PAVEMENT)

——— PIPE UNDERDRAIN PROFILE

PROFILE
SURVEYED
PLOTTED
ALIGNMENT CHECKED
R.M. NOTED
STRUCTURE NOTATNS CHKD
NOTE BOOK
NO.
BY
DATE

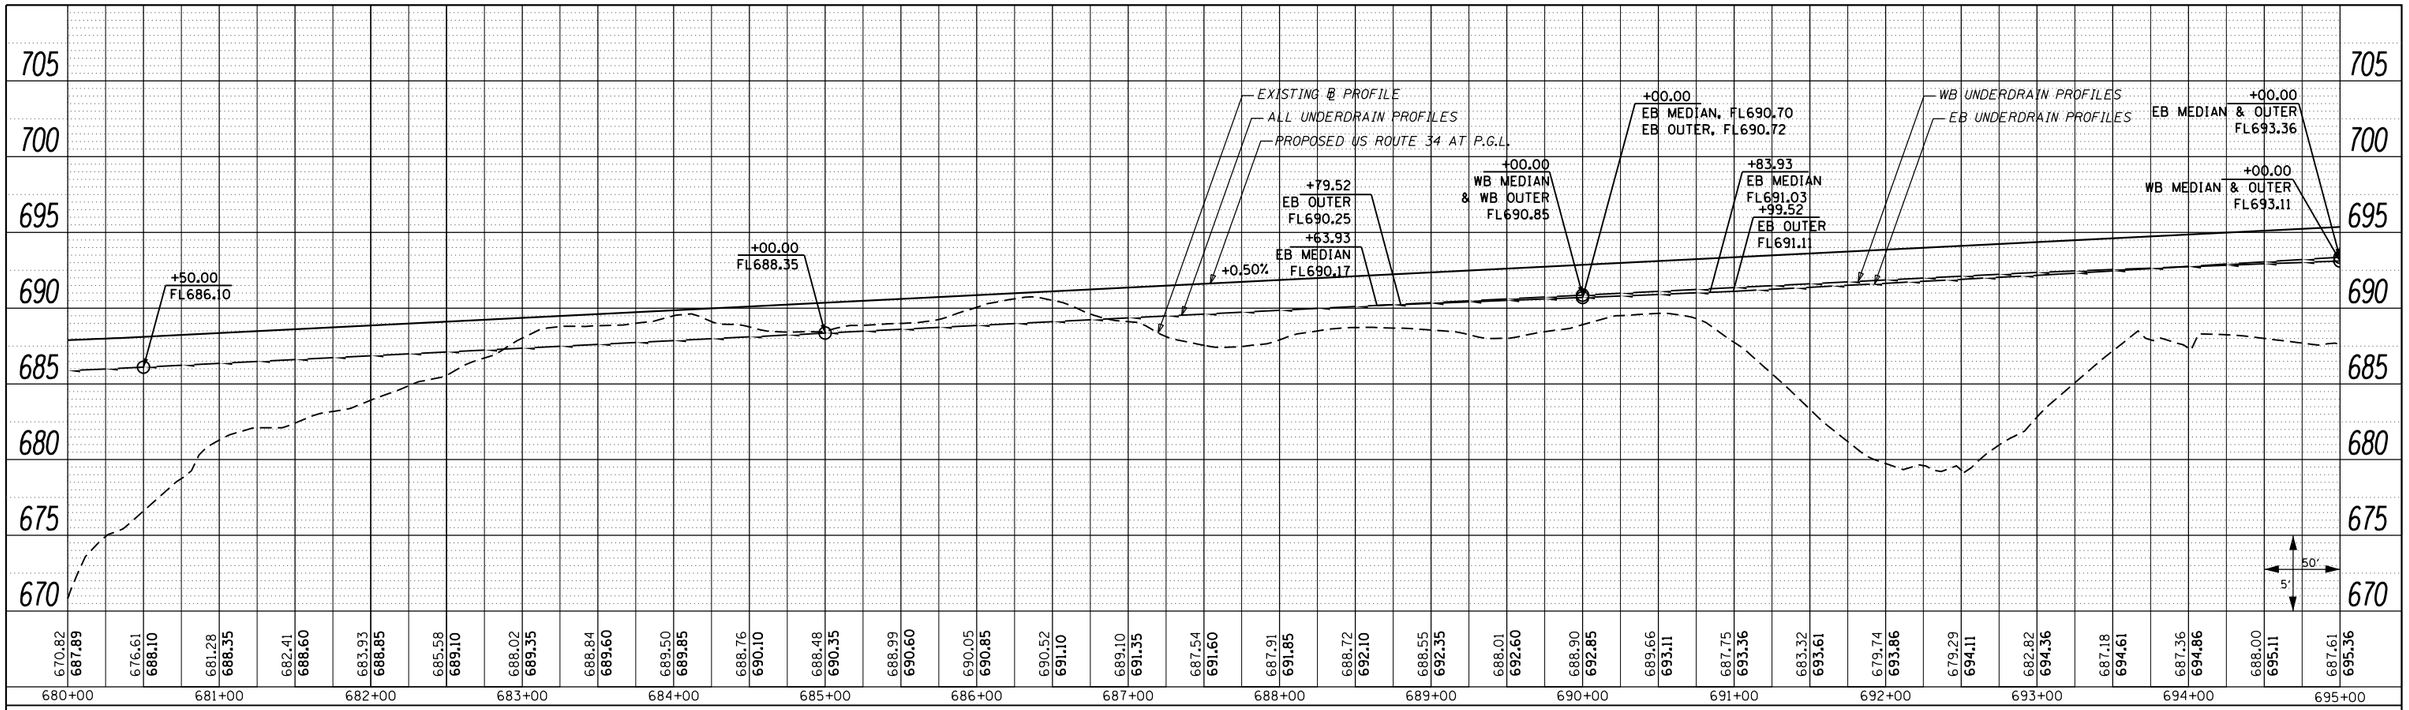


| | | | |
|---|---|---|---|
| FILE NAME = D468409-SHT-07-UDRAIN-US34.dgn | USER NAME = zach1 | DESIGNED - DBS | REVISED - |
| | | DRAWN - PSBA | REVISED - |
| | PLOT SCALE = 100.0000 ' / in. | CHECKED - CSB | REVISED - |
| | PLOT DATE = 10/16/2012 | DATE - 10/2012 | REVISED - |

**STATE OF ILLINOIS**
**DEPARTMENT OF TRANSPORTATION**

**PIPE UNDERDRAIN PROFILES**
**US ROUTE 34**

SCALE: 1" = 50' | SHEET NO. 7 OF 17 SHEETS | STA. 680+00.00 TO STA. 710+00.00
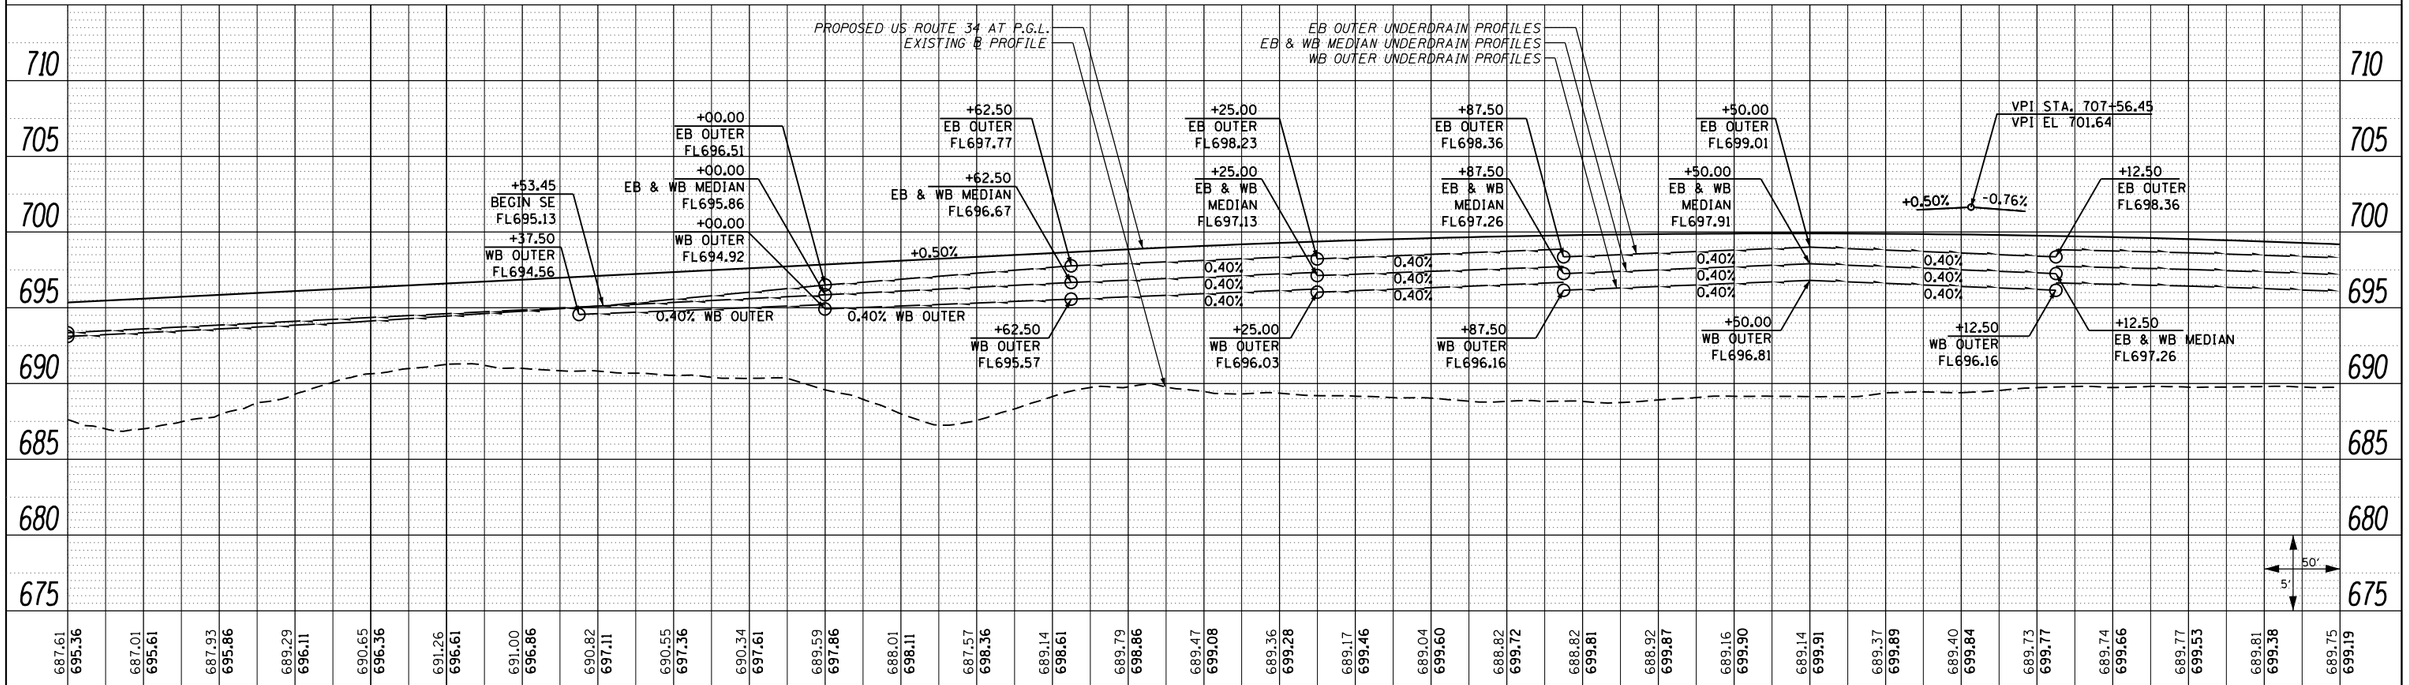
| F.A.P. RTE. | SECTION | COUNTY | TOTAL SHEETS | SHEET NO. |
|---|---|---|---|---|
| 313 | 7-2 ; 6-1 | HENDERSON | 976 | 343 |
| | | CONTRACT NO. 68409 | | |
| | ILLINOIS FED. AID PROJECT | | | |