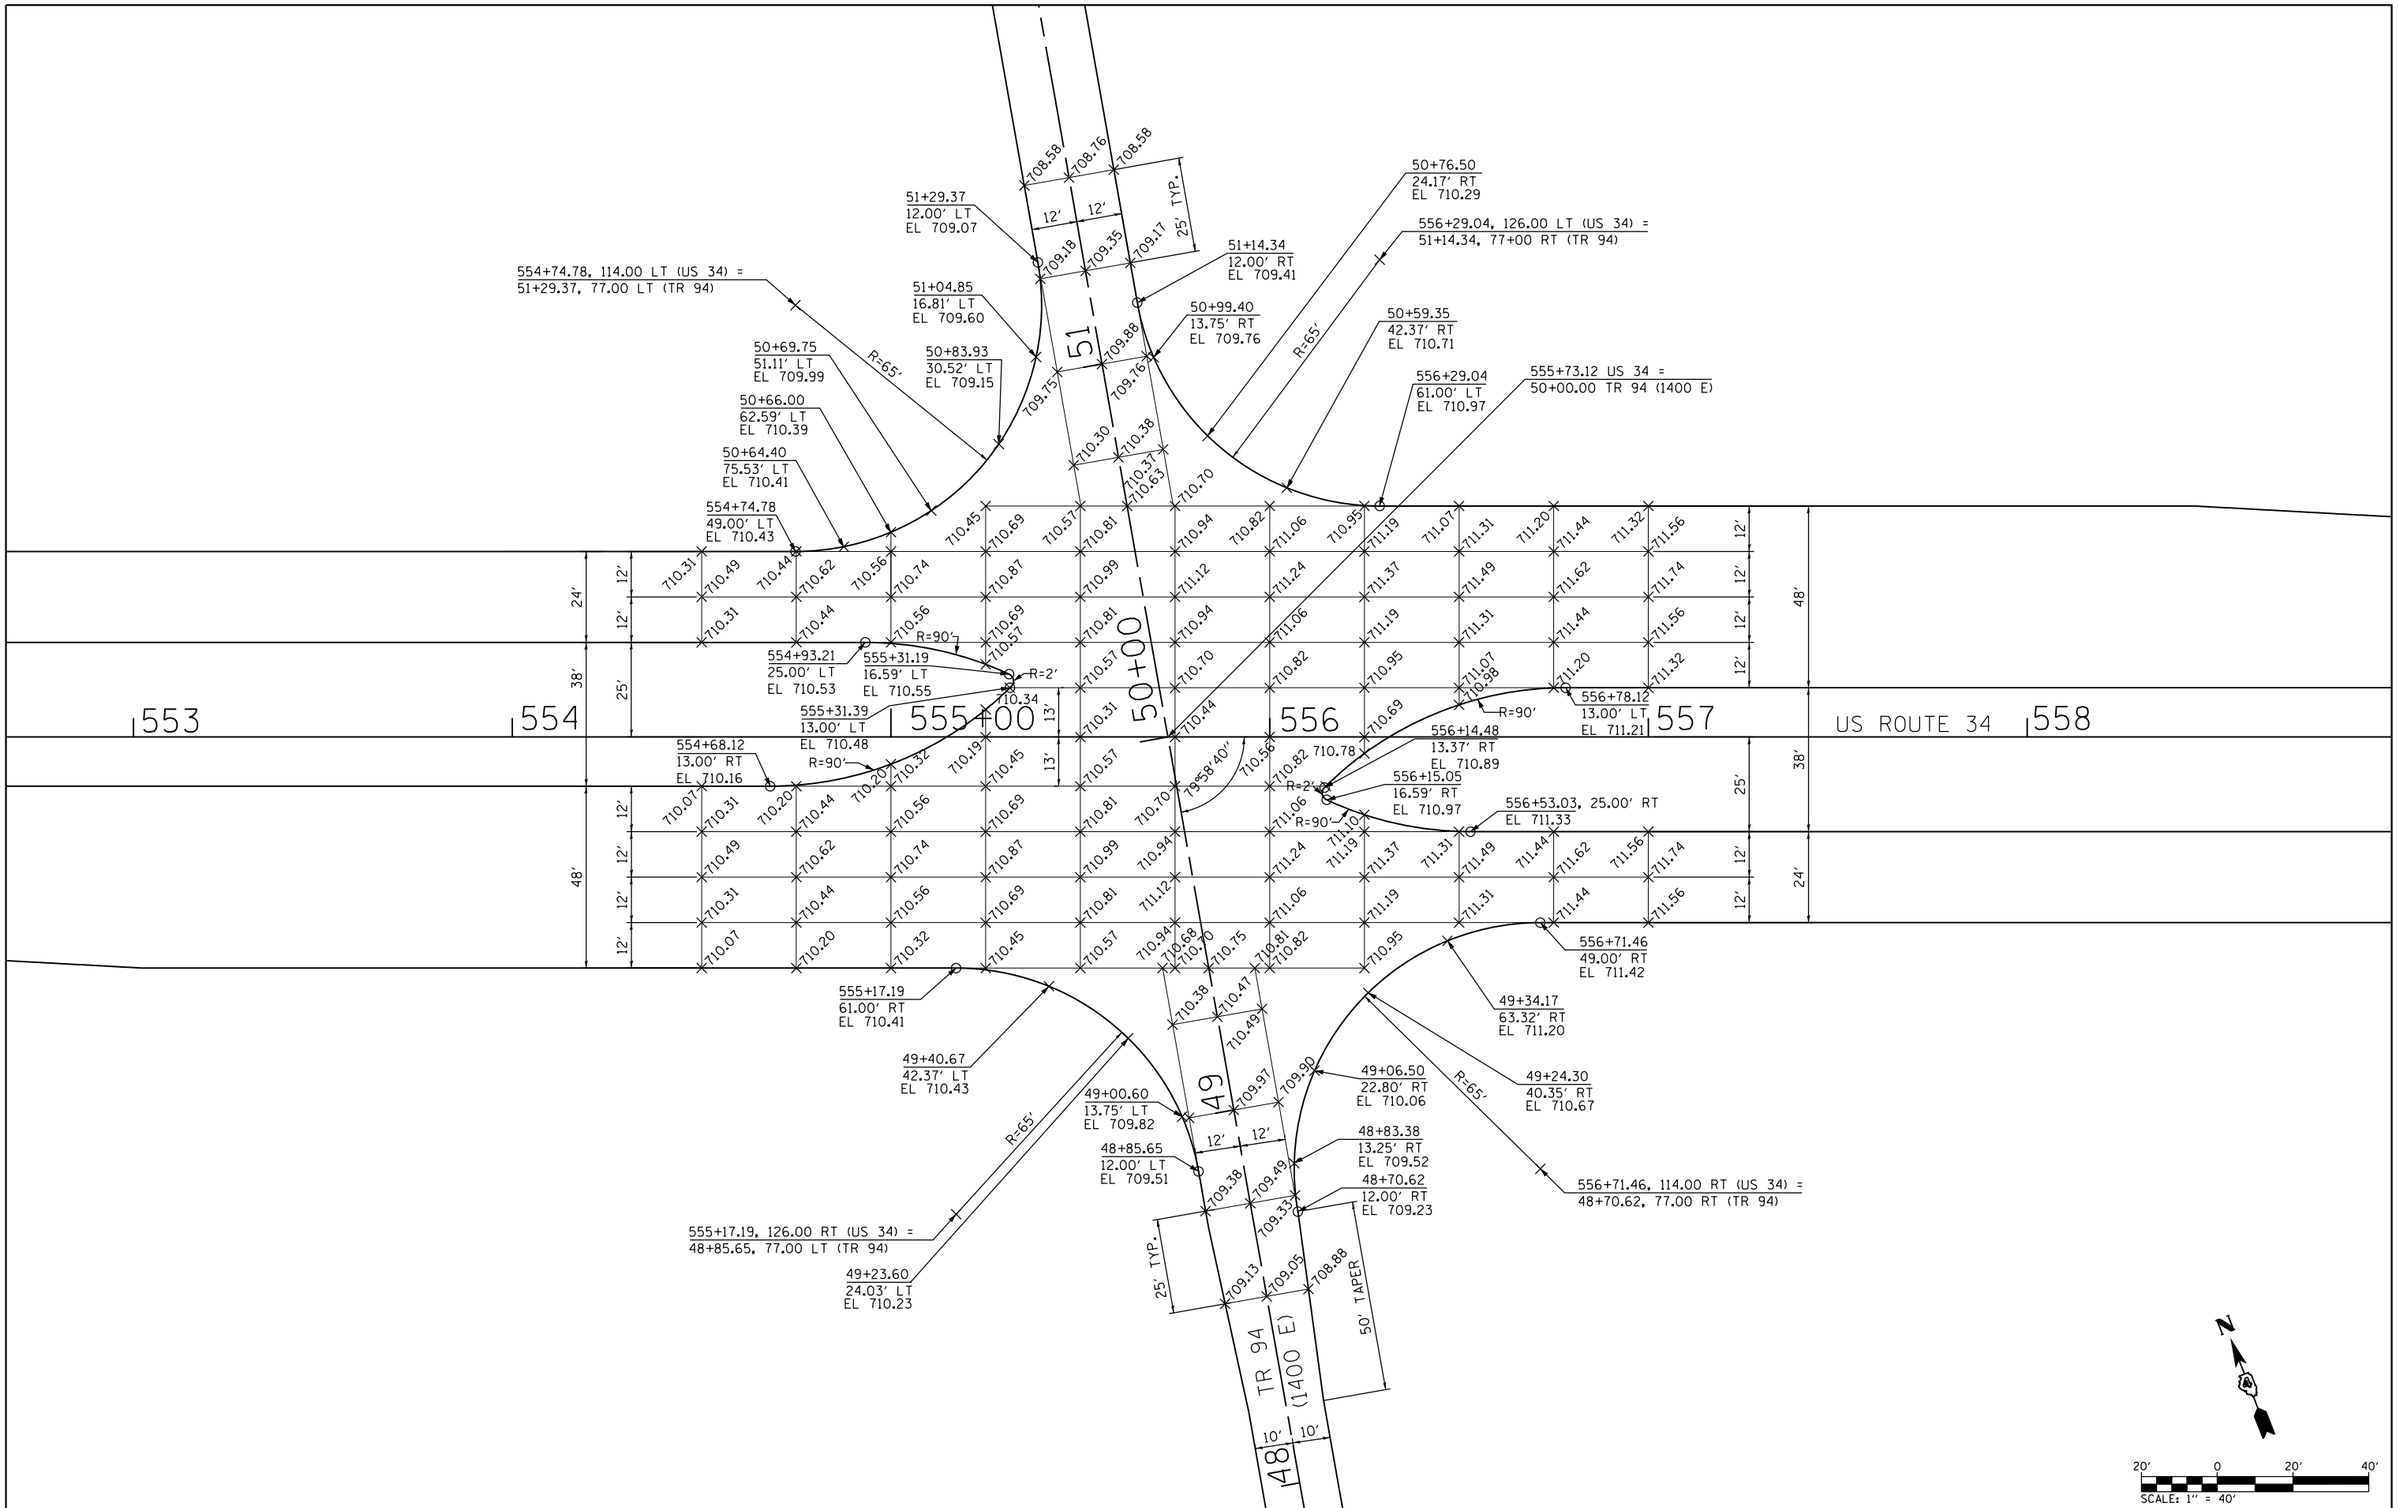

FILE NAME = D468409-SHT-02-INTERSEC-TR94-PR34.dgn	USER NAME = zachl	DESIGNED - DBS	REVISED -
		DRAWN - PSBA	REVISED -
	PLOT SCALE = 40.0000 ' / in.	CHECKED - CSB	REVISED -
	PLOT DATE = 10/16/2012	DATE - 10/2012	REVISED -

STATE OF ILLINOIS
DEPARTMENT OF TRANSPORTATION

INTERSECTION DETAILS
US ROUTE 34 & TR 94 (1400 E)

SCALE: 1" = 40' | SHEET NO. 2 OF 21 SHEETS | STA. 554+00 TO STA. 557+00

F.A.P. RTE.	SECTION	COUNTY	TOTAL SHEETS	SHEET NO.
313	7-2 ; 6-1	HENDERSON	976	369

CONTRACT NO. 68409

ILLINOIS FED. AID PROJECT