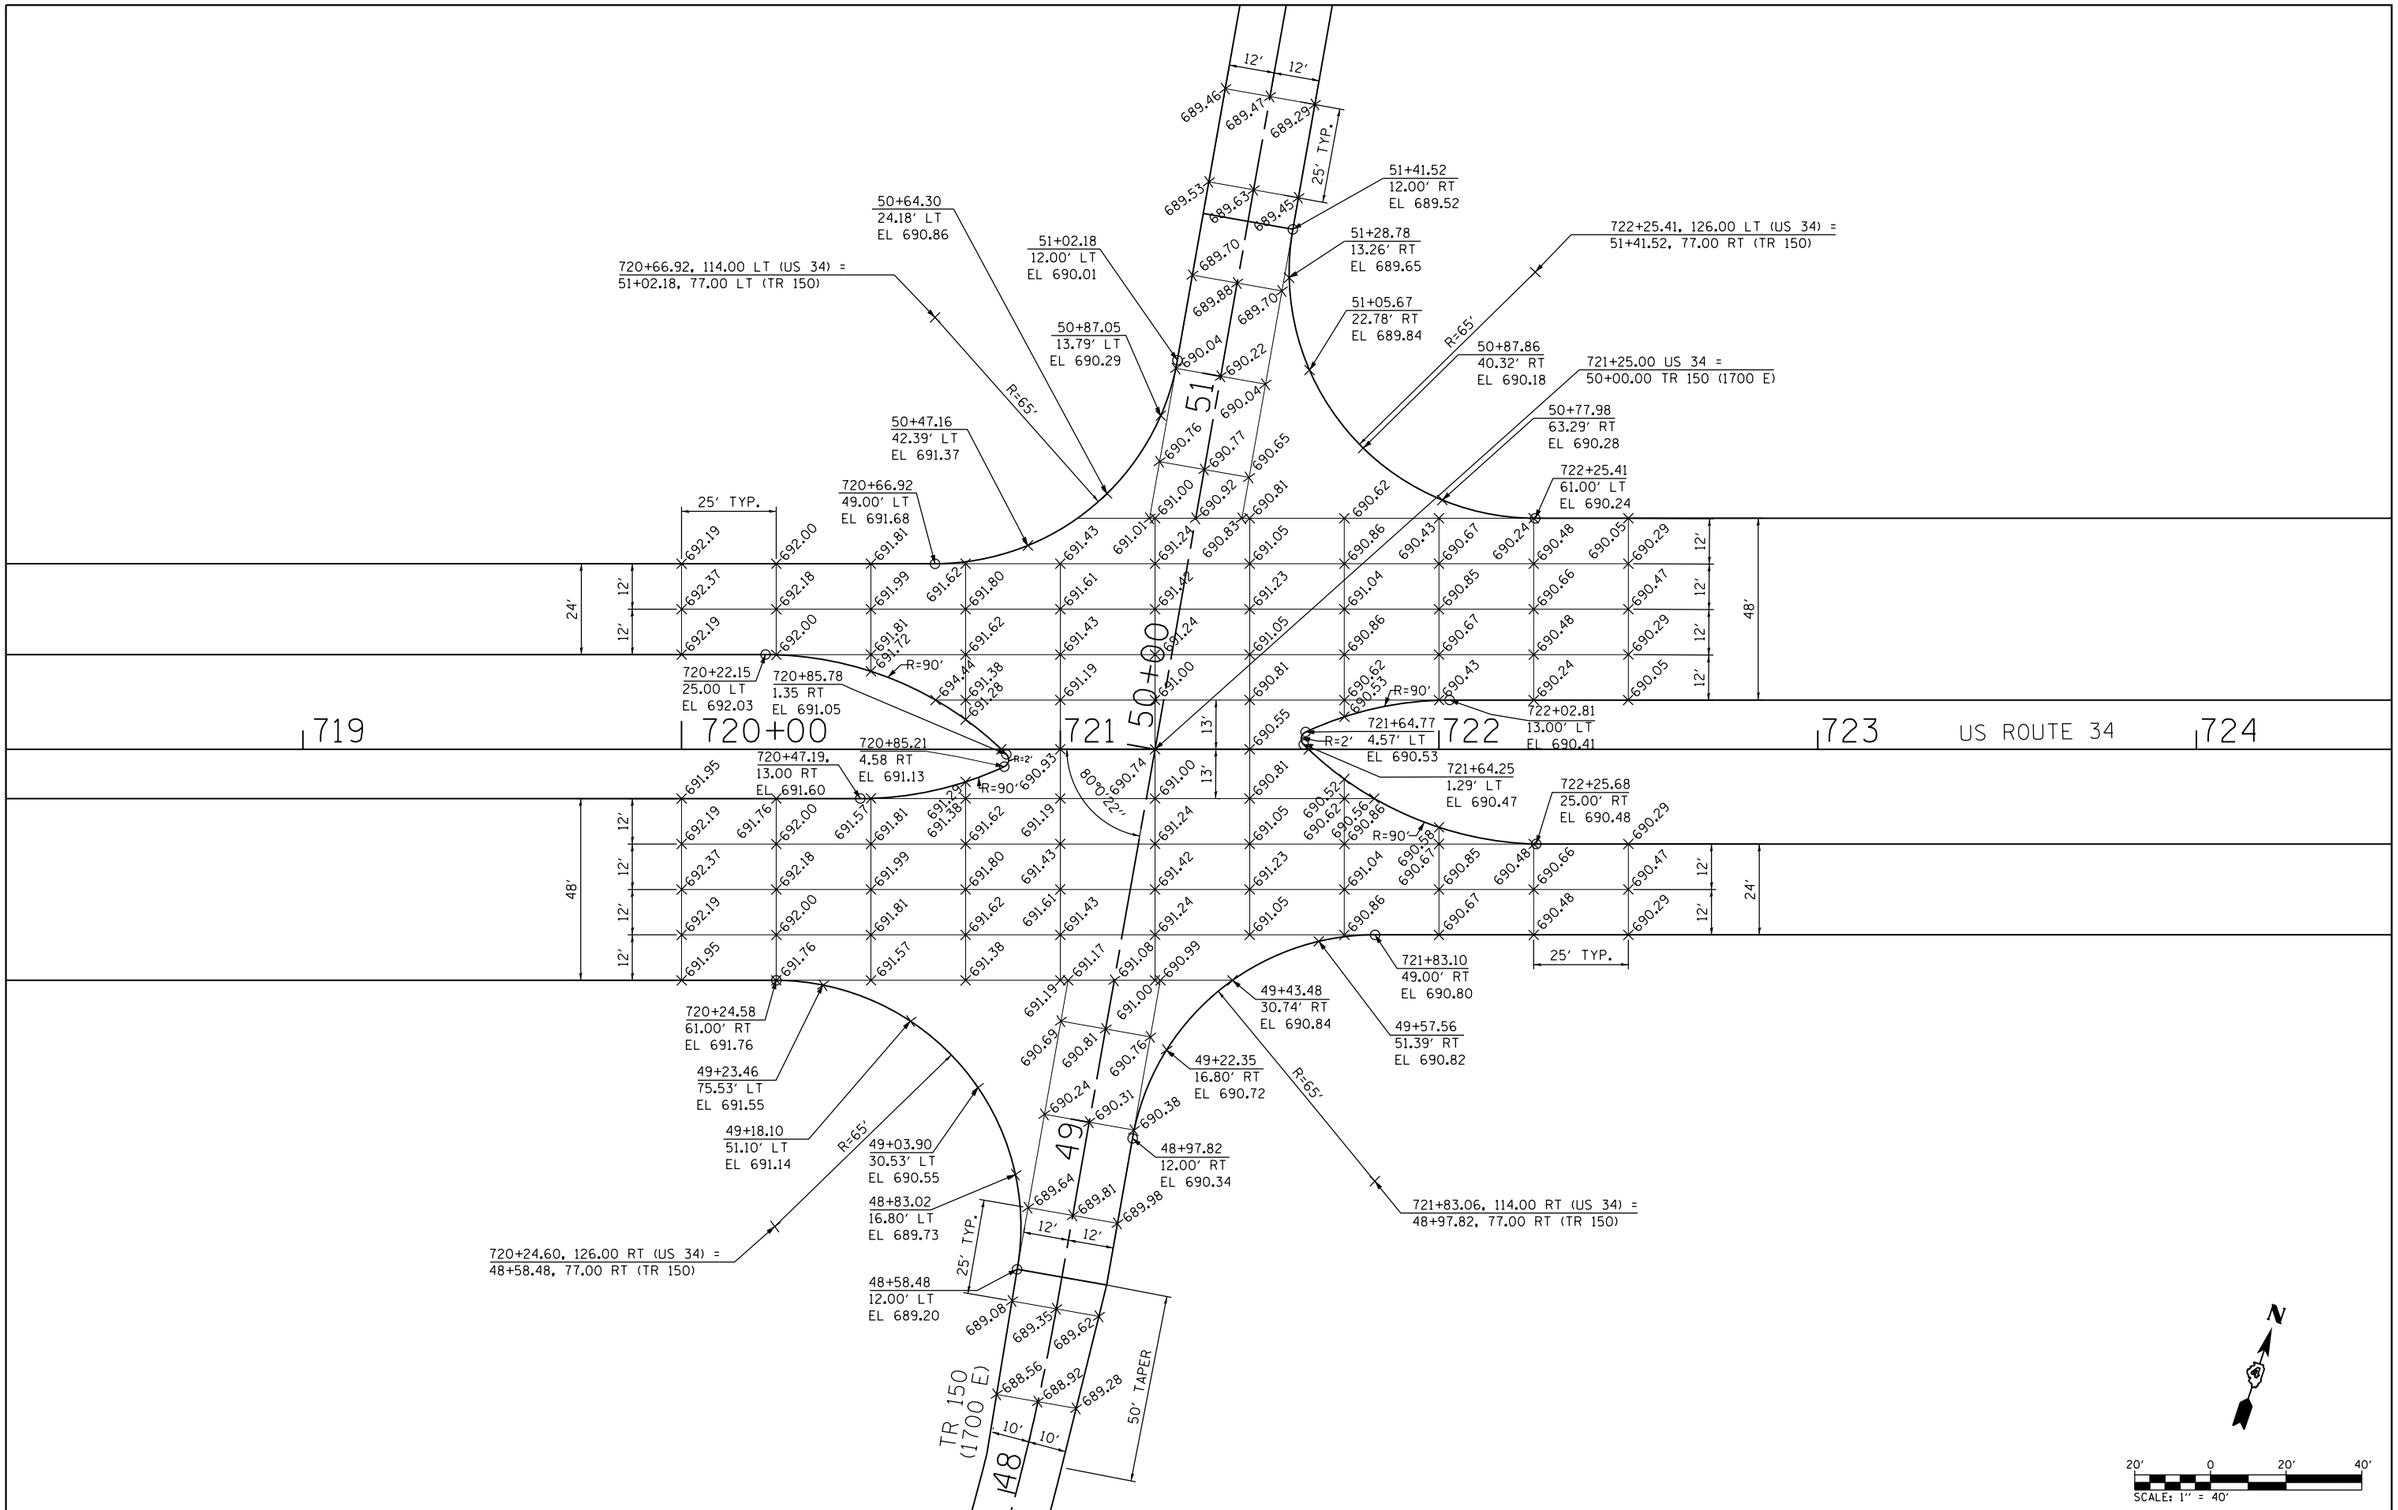

FILE NAME = D468409-SHT-07-INTERSEC-TR150-PR34.dgn	USER NAME = zachl	DESIGNED - DBS	REVISED -	STATE OF ILLINOIS DEPARTMENT OF TRANSPORTATION	INTERSECTION DETAILS US ROUTE 34 & TR 150 (1700 E)	F.A.P. RTE.	SECTION	COUNTY	TOTAL SHEETS	SHEET NO.
		DRAWN - PSBA	REVISED -			313	7-2 : 6-1	HENDERSON	976	374
	PLOT SCALE = 40.0000 ' / in.	CHECKED - CSB	REVISED -					CONTRACT NO. 68409		
	PLOT DATE = 10/16/2012	DATE - 10/2012	REVISED -		SCALE: 1" = 40' SHEET NO. 7 OF 21 SHEETS STA. 719+00 TO STA. 723+00		ILLINOIS FED. AID PROJECT			