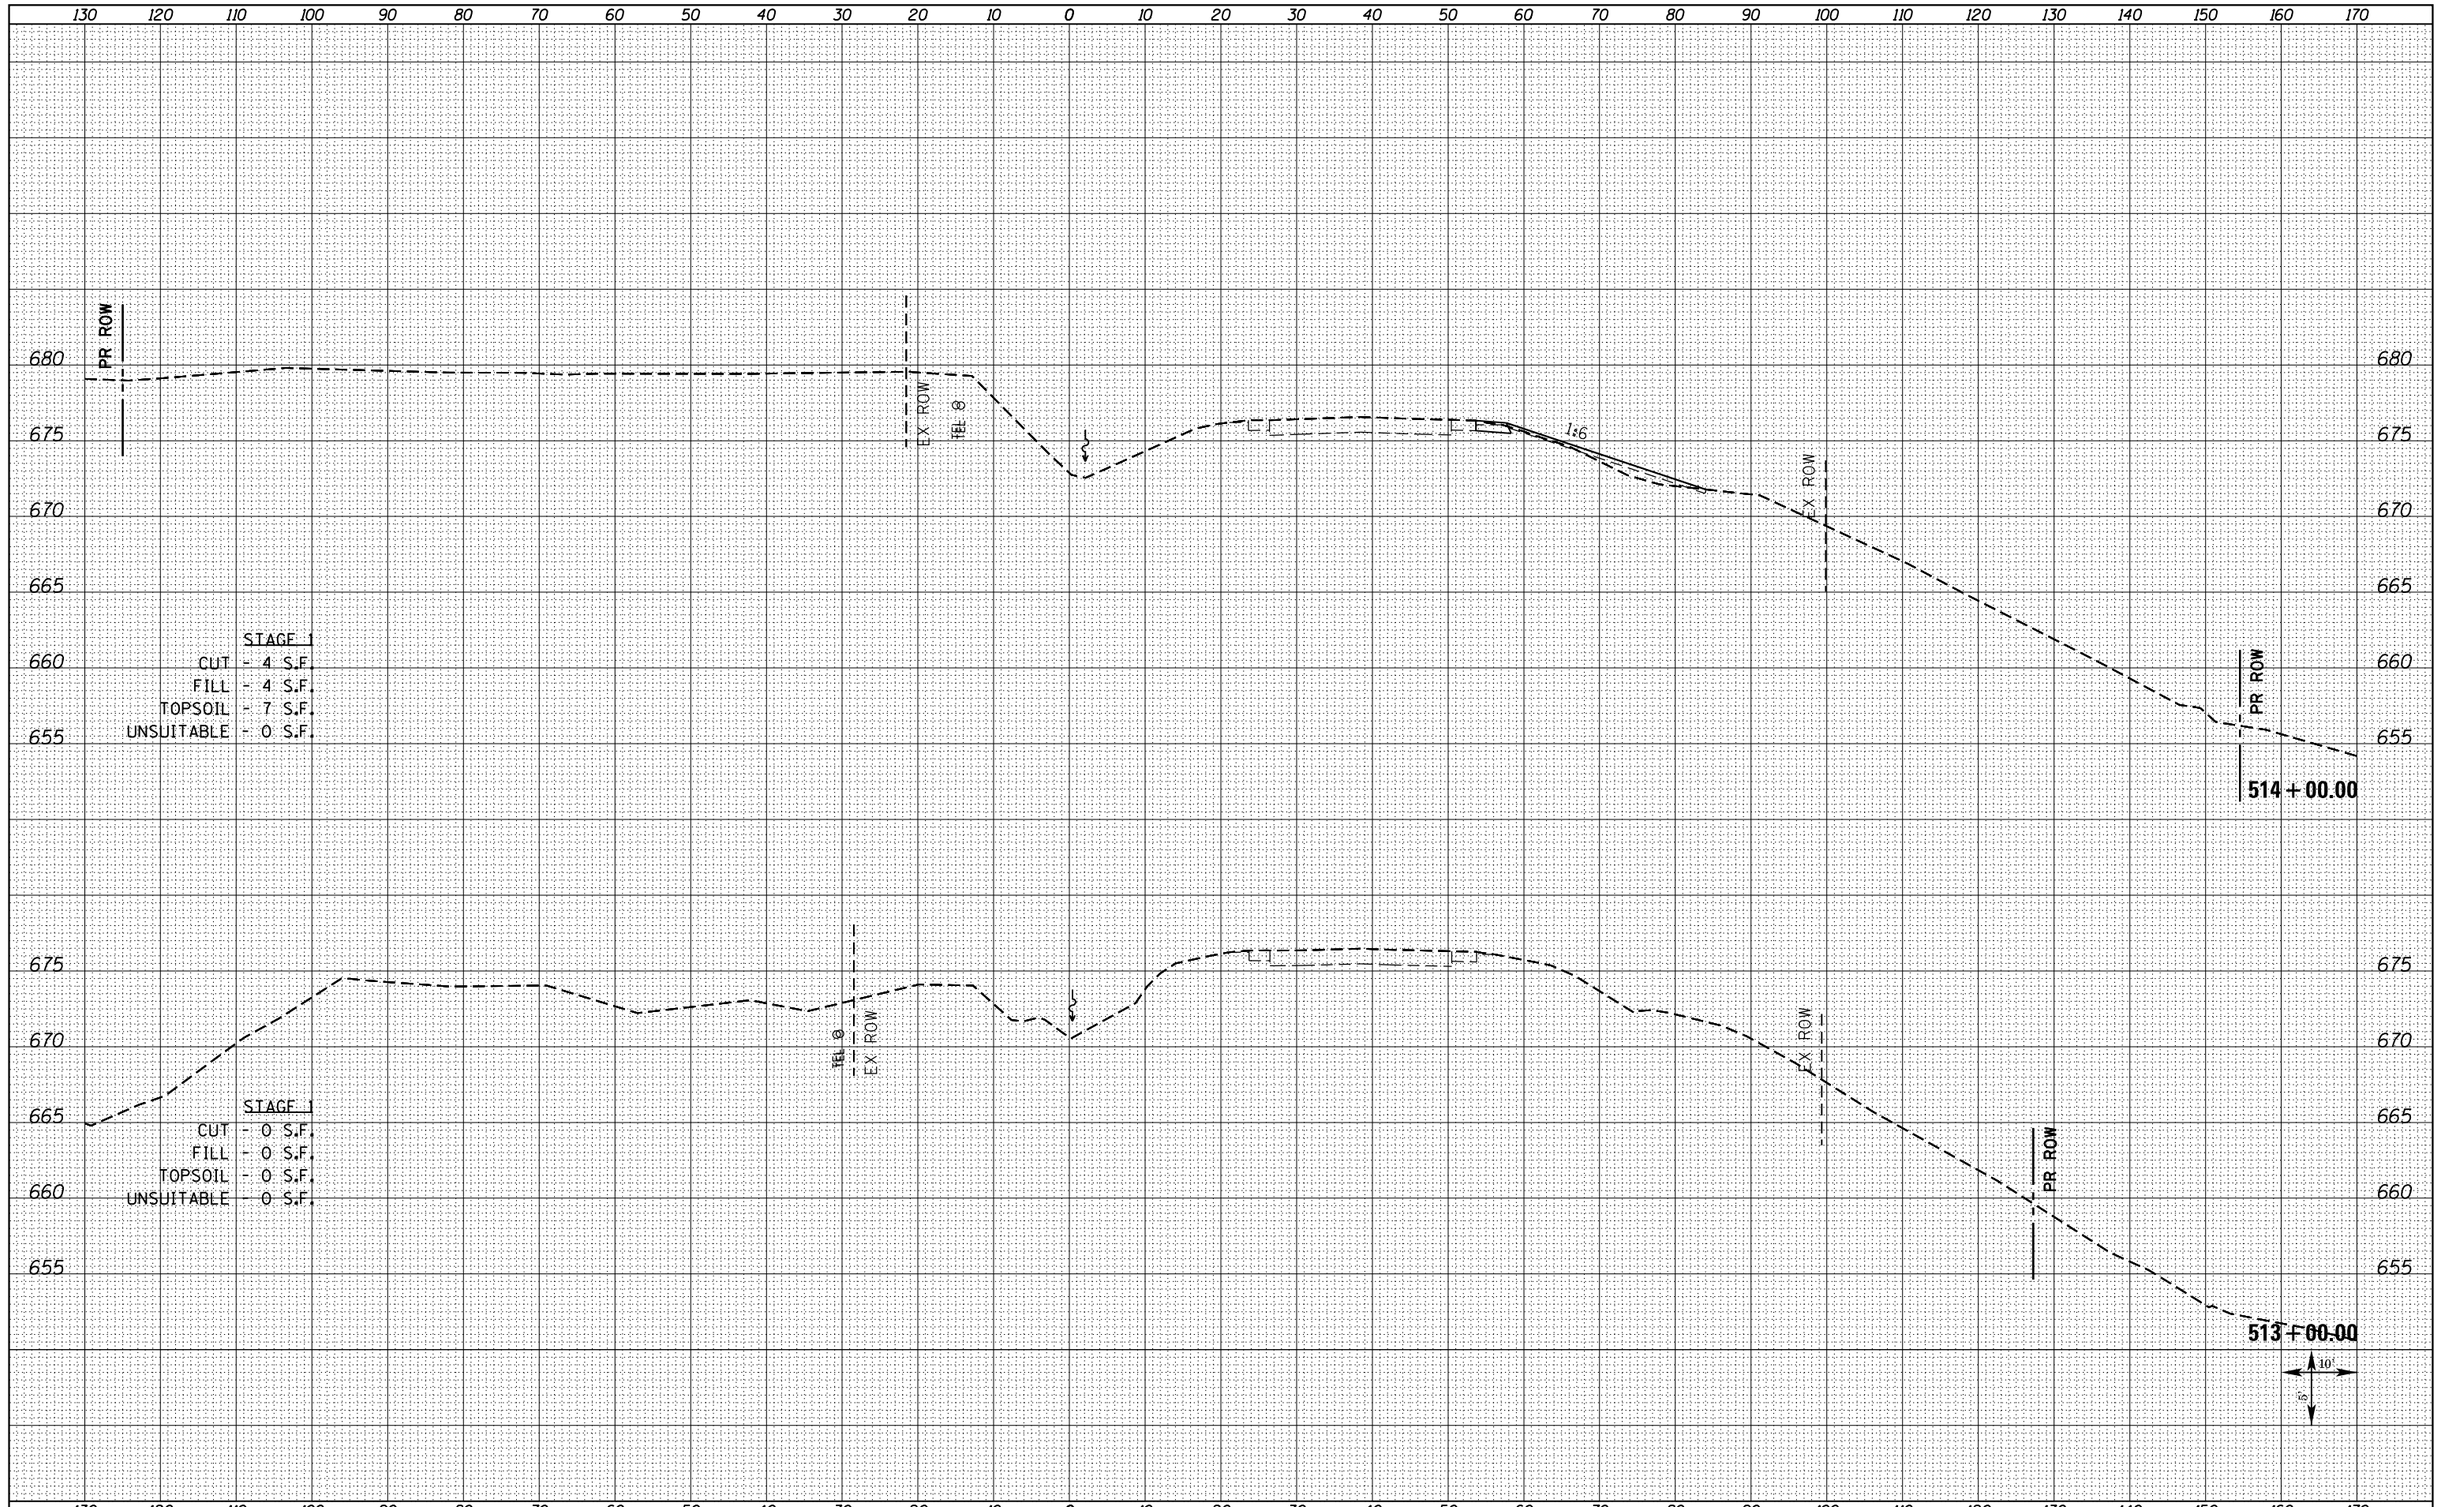

FINAL SURVEY

NO.	NOTE BOOK	BY	DATE
	AREAS CHECKED		
	AREAS		
	TEMPLATE		
	PLOTTED		
	SURVEYED		

ORIGINAL SURVEY

NO.	NOTE BOOK	BY	DATE
	AREAS CHECKED		
	AREAS		
	TEMPLATE		
	PLOTTED		
	SURVEYED		

FILE NAME = D468409-SHT-XSSHT-US34-A.dgn	USER NAME = danw	DESIGNED -	REVISED -
		DRAWN -	REVISED -
	PLOT SCALE = 20.0000 ' / in.	CHECKED -	REVISED -
	PLOT DATE = 10/16/2012	DATE -	REVISED -

STATE OF ILLINOIS
DEPARTMENT OF TRANSPORTATION

CROSS SECTIONS
US ROUTE 34

SCALE: NOTED | SHEET NO. 2 OF 209 SHEETS | STA. 513+00.00 TO STA. 514+00.00

F.A.P RTE.	SECTION	COUNTY	TOTAL SHEETS	SHEET NO.
313	7-2 ; 6-1	HENDERSON	976	577
		CONTRACT NO. 68409		
	ILLINOIS	FED. AID PROJECT		