FINAL SURVEY	NOTE BOOK	NO.
SURVEYED		
PLOTTED		
TEMPLATE		
AREAS		
AREAS CHECKED		

BY	DATE

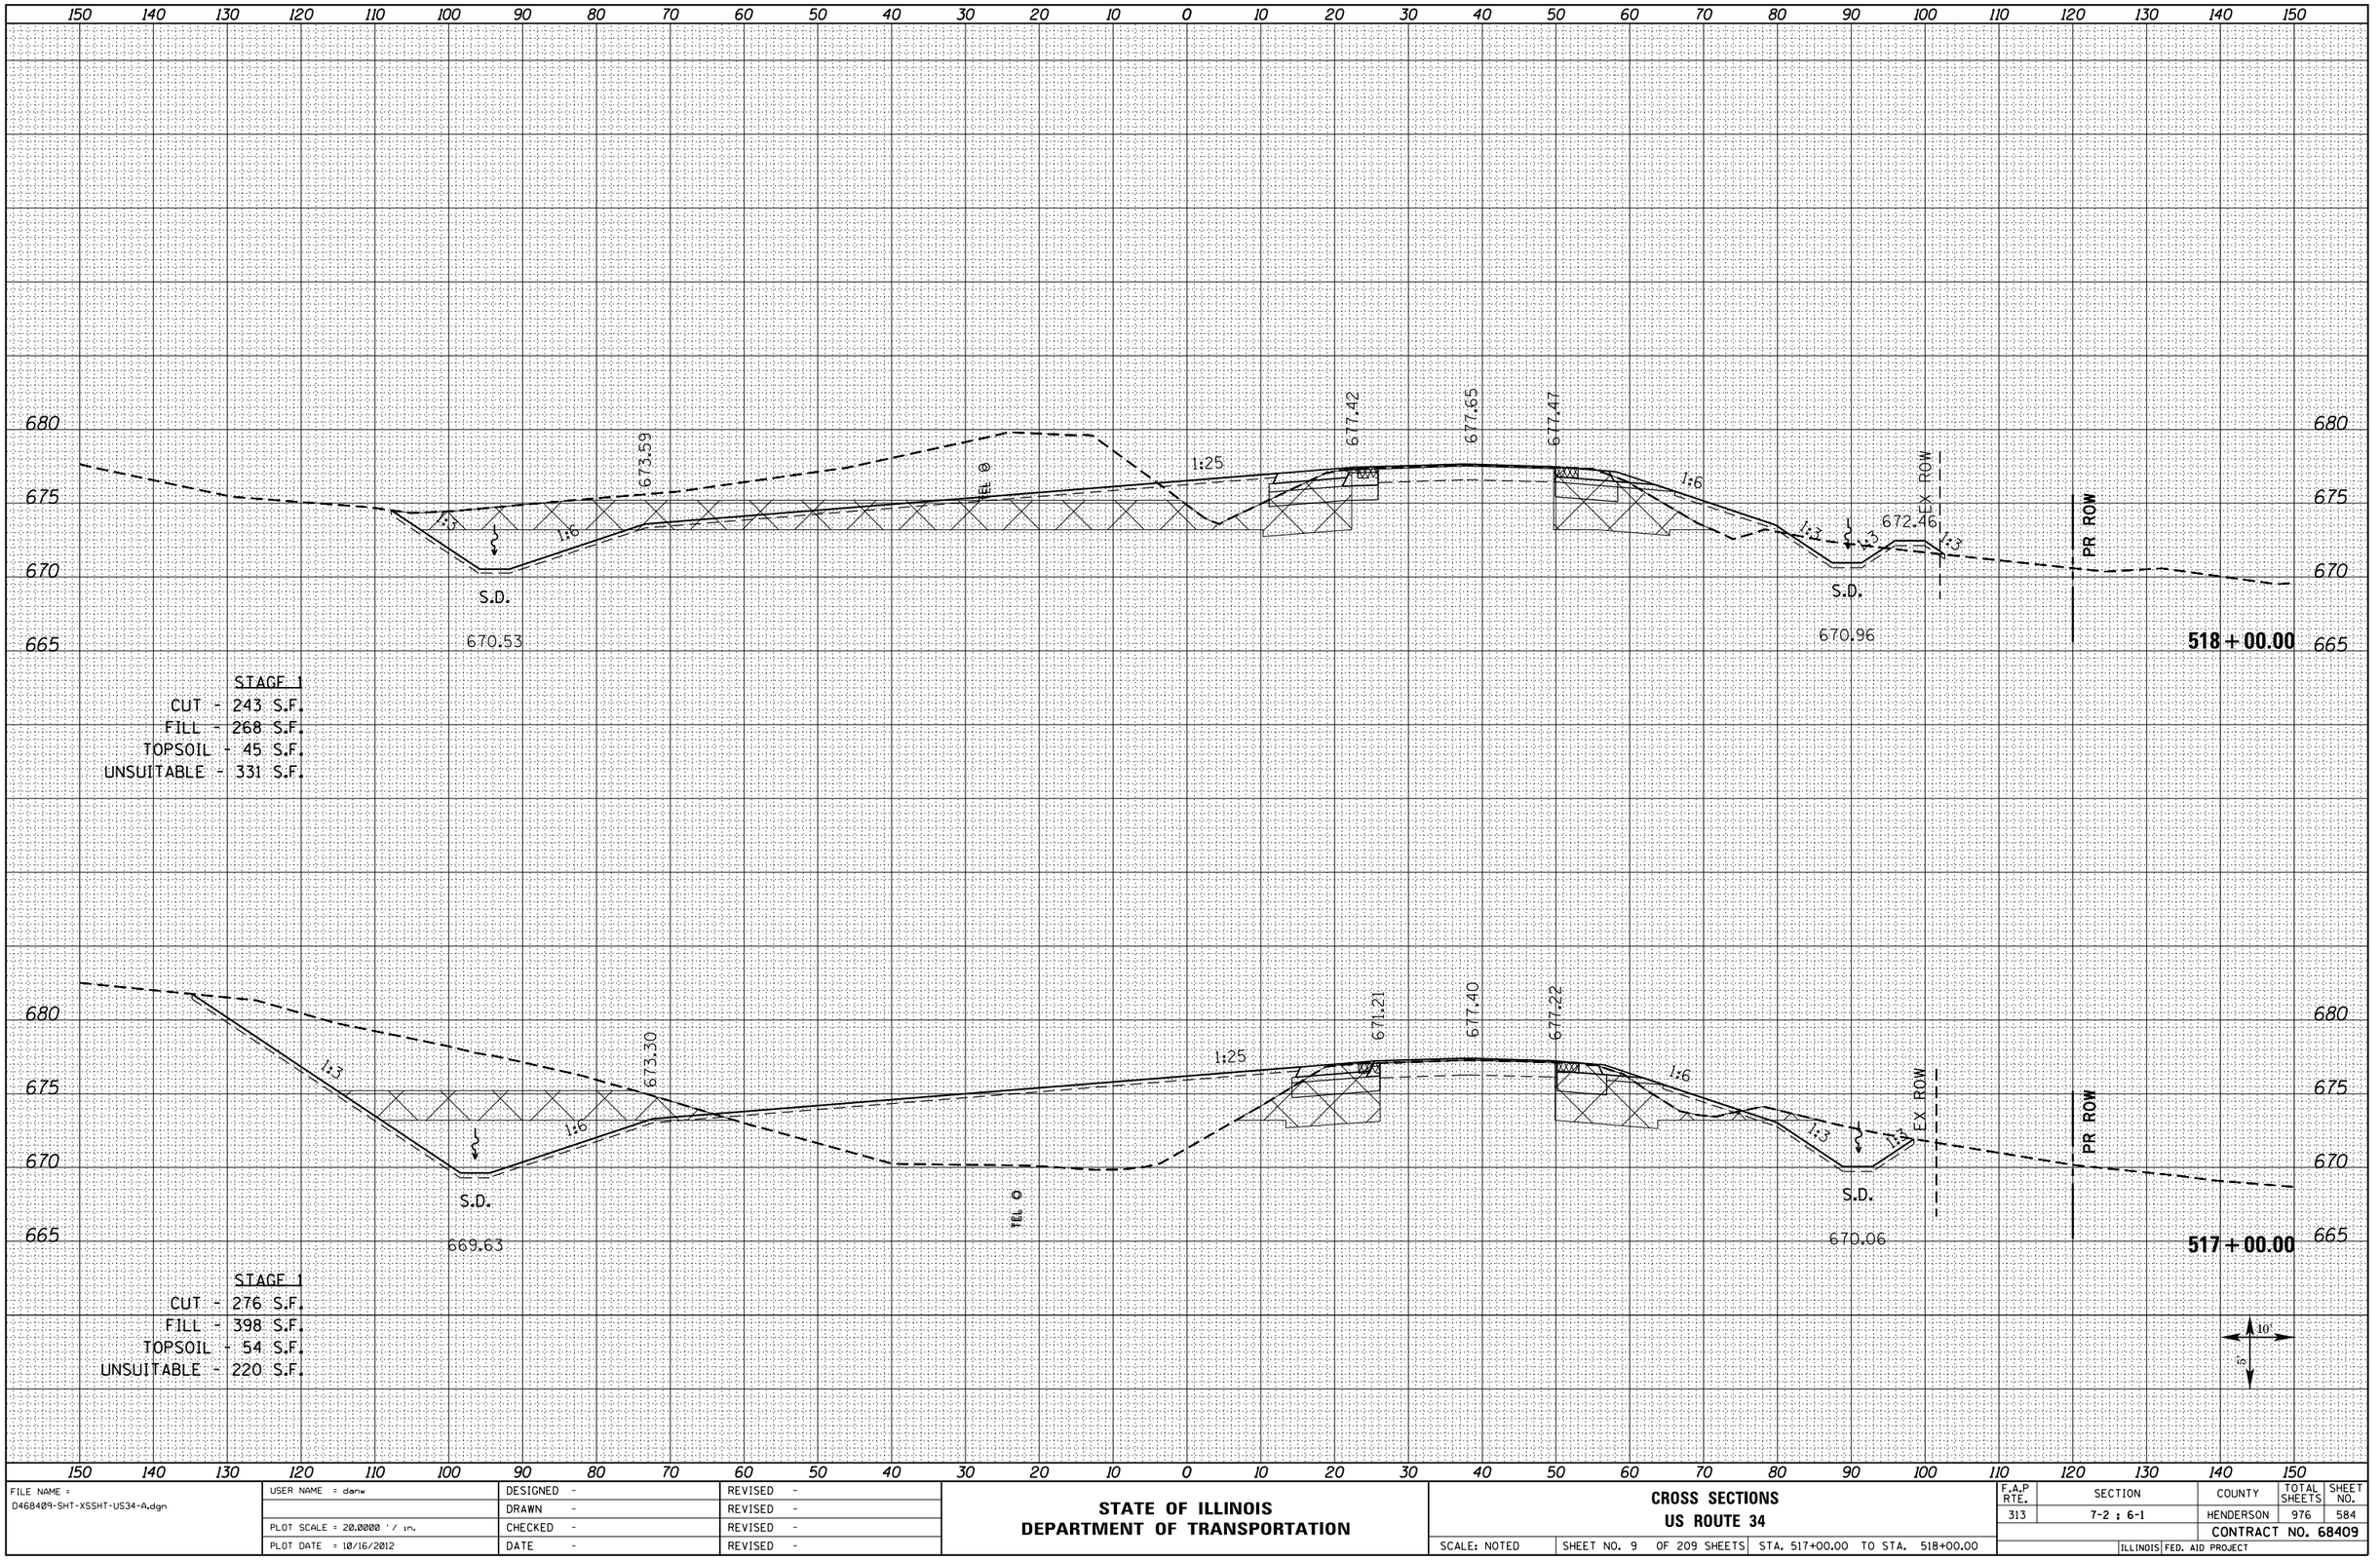

STAGE 1
CUT - 243 S.F.
FILL - 268 S.F.
TOPSOIL - 45 S.F.
UNSUITABLE - 331 S.F.

STAGE 1
CUT - 276 S.F.
FILL - 398 S.F.
TOPSOIL - 54 S.F.
UNSUITABLE - 220 S.F.

ORIGINAL SURVEY	NOTE BOOK	NO.
SURVEYED		
PLOTTED		
TEMPLATE		
AREAS		
AREAS CHECKED		

BY	DATE

FILE NAME = D468409-SHT-XSSHT-US34-A.dgn	USER NAME = danw	DESIGNED -	REVISED -
		DRAWN -	REVISED -
	PLOT SCALE = 20.0000 ' / in.	CHECKED -	REVISED -
	PLOT DATE = 10/16/2012	DATE -	REVISED -

STATE OF ILLINOIS
DEPARTMENT OF TRANSPORTATION

CROSS SECTIONS
US ROUTE 34

SCALE: NOTED | SHEET NO. 9 OF 209 SHEETS | STA. 517+00.00 TO STA. 518+00.00

F.A.P RTE.	SECTION	COUNTY	TOTAL SHEETS	SHEET NO.
313	7-2 ; 6-1	HENDERSON	976	584
		CONTRACT NO. 68409		
		ILLINOIS FED. AID PROJECT		