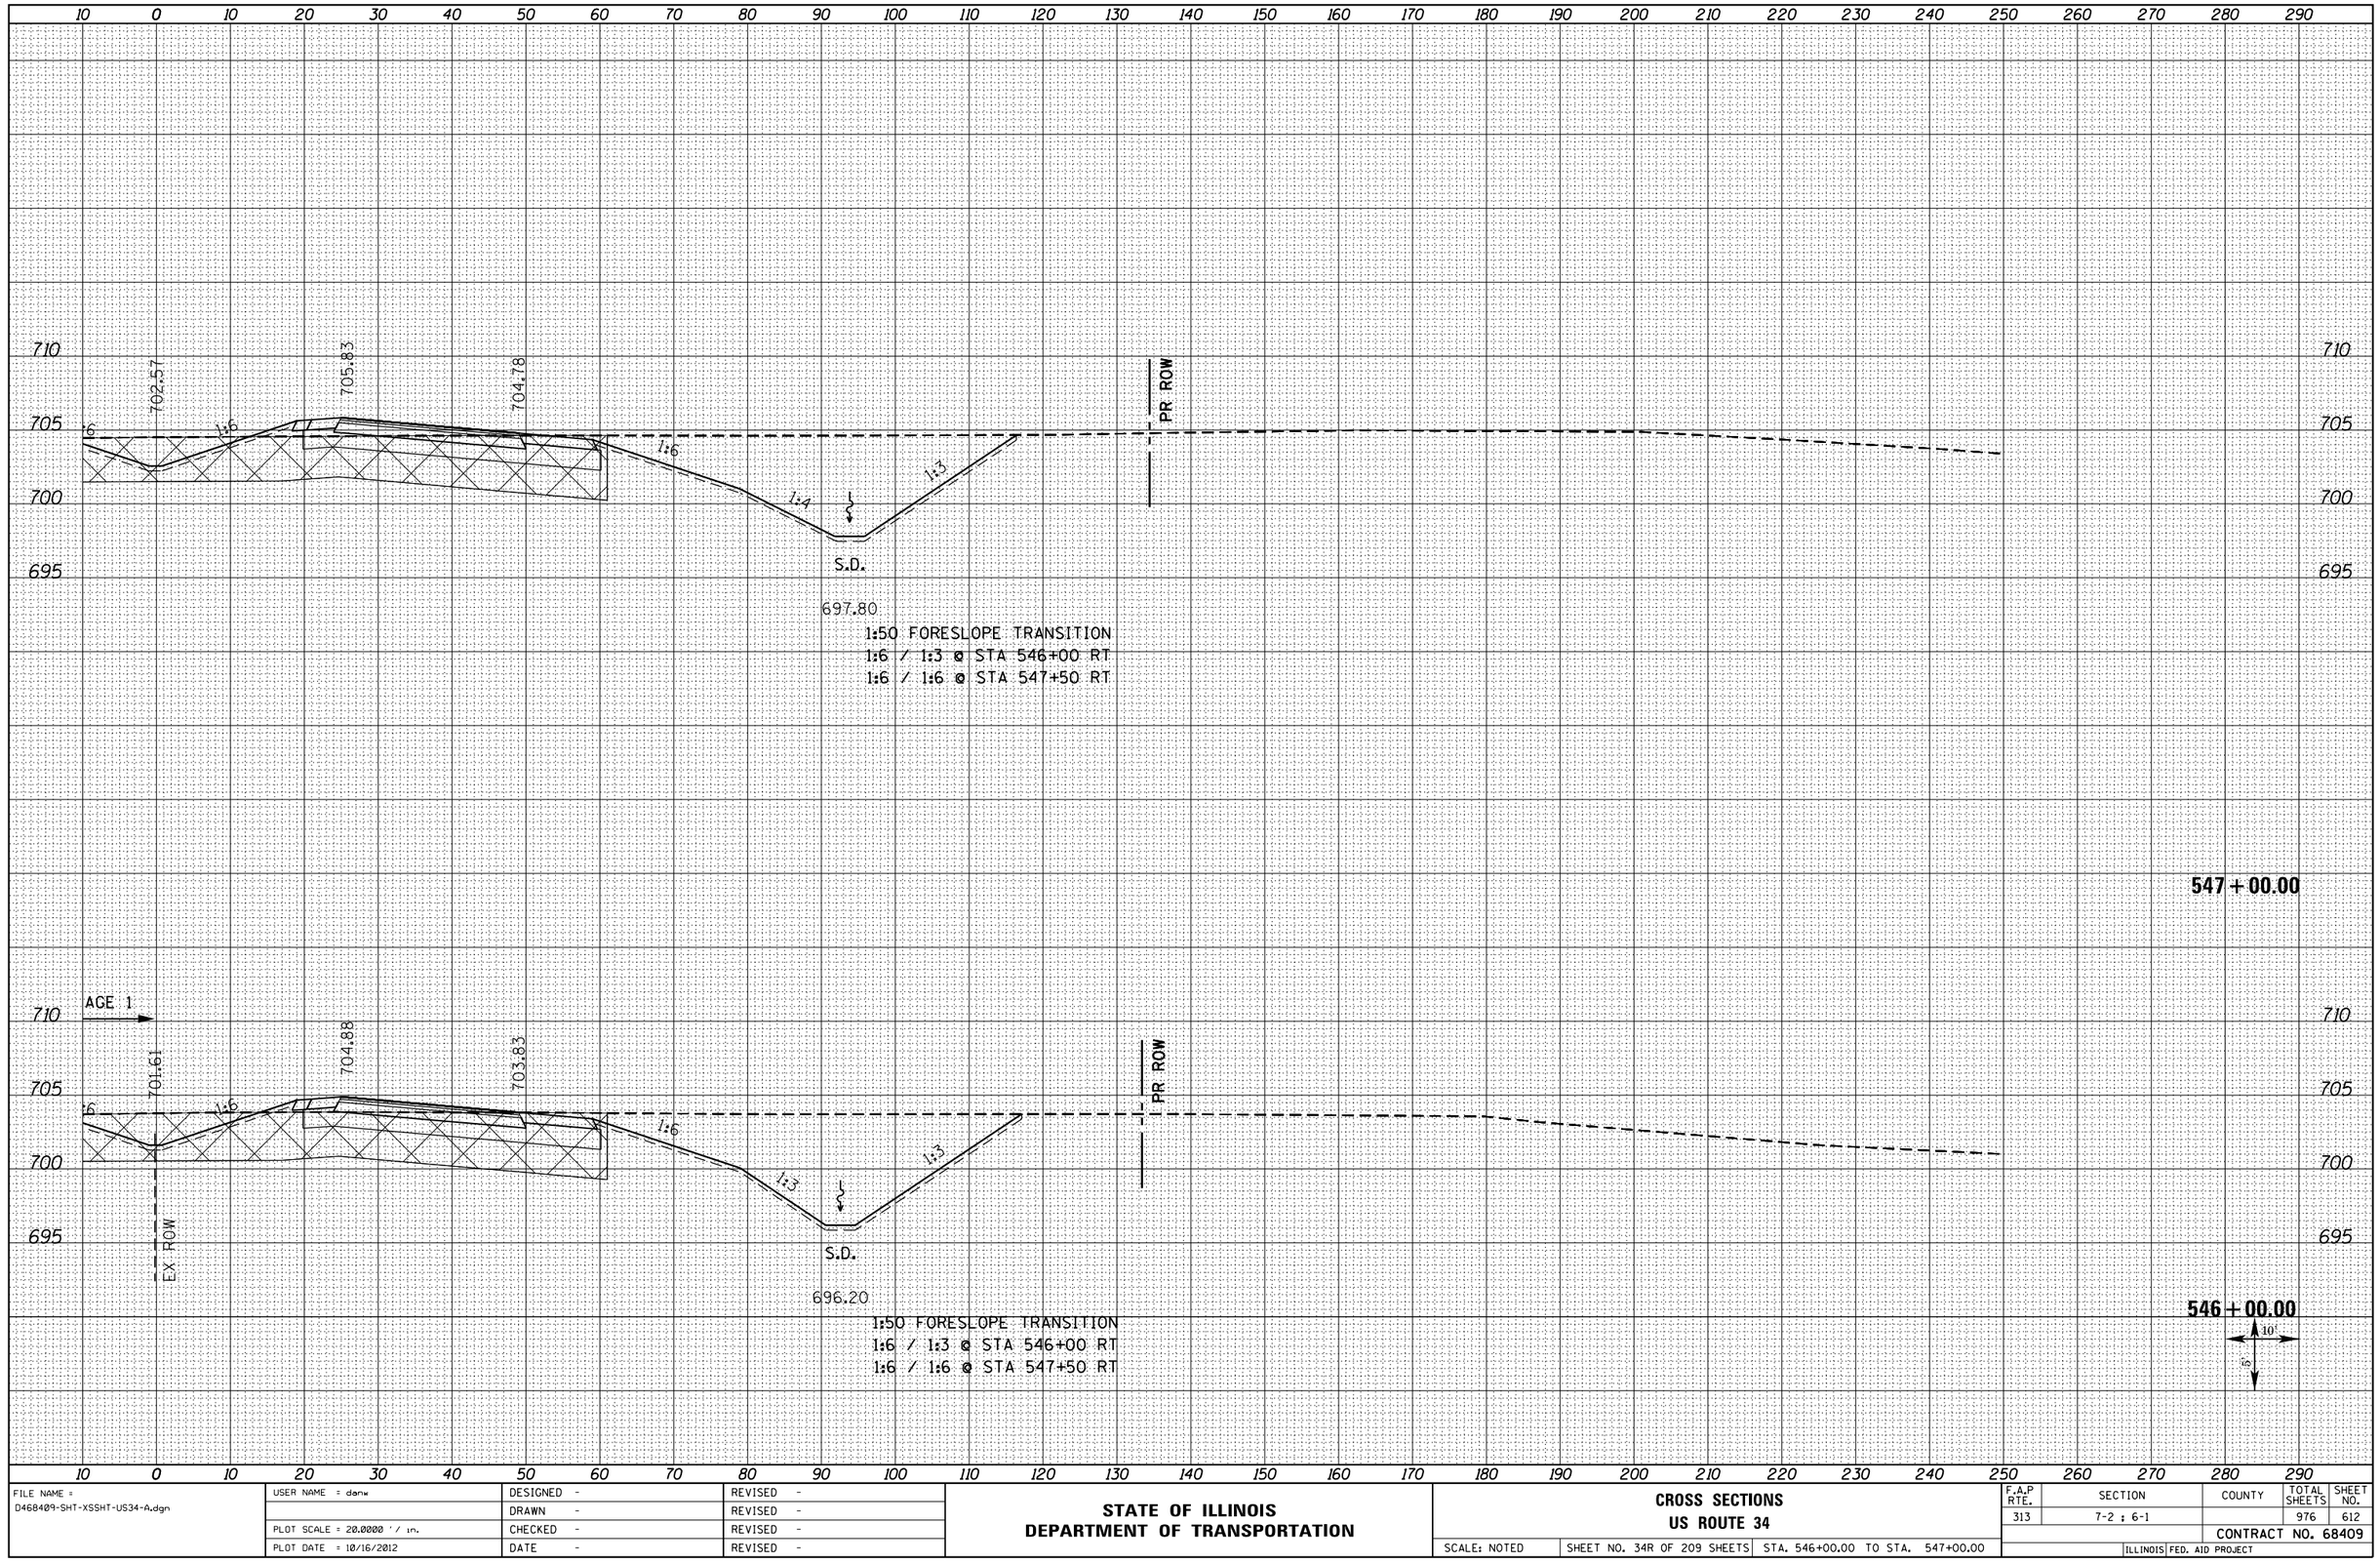


FINAL SURVEY

| NO. | BY | DATE |
|---|---|---|
| | | |

NOTE BOOK
SURVEYED
PLOTTED
TEMPLATE
AREAS
AREAS CHECKED

ORIGINAL SURVEY

NOTE BOOK
SURVEYED
PLOTTED
TEMPLATE
AREAS
AREAS CHECKED

| NO. | BY | DATE |
|---|---|---|
| | | |

| | | | |
|---|---|---|---|
| FILE NAME = D468409-SHT-XSSHT-US34-A.dgn | USER NAME = danw | DESIGNED - | REVISED - |
| | | DRAWN - | REVISED - |
| | PLOT SCALE = 20.0000 ' / in. | CHECKED - | REVISED - |
| | PLOT DATE = 10/16/2012 | DATE - | REVISED - |

**STATE OF ILLINOIS**
**DEPARTMENT OF TRANSPORTATION**

**CROSS SECTIONS**
**US ROUTE 34**

SCALE: NOTED | SHEET NO. 34R OF 209 SHEETS | STA. 546+00.00 TO STA. 547+00.00

| F.A.P RTE. | SECTION | COUNTY | TOTAL SHEETS | SHEET NO. |
|---|---|---|---|---|
| 313 | 7-2 ; 6-1 | | 976 | 612 |
| | | | CONTRACT NO. 68409 | |
| | | ILLINOIS | FED. AID PROJECT | |