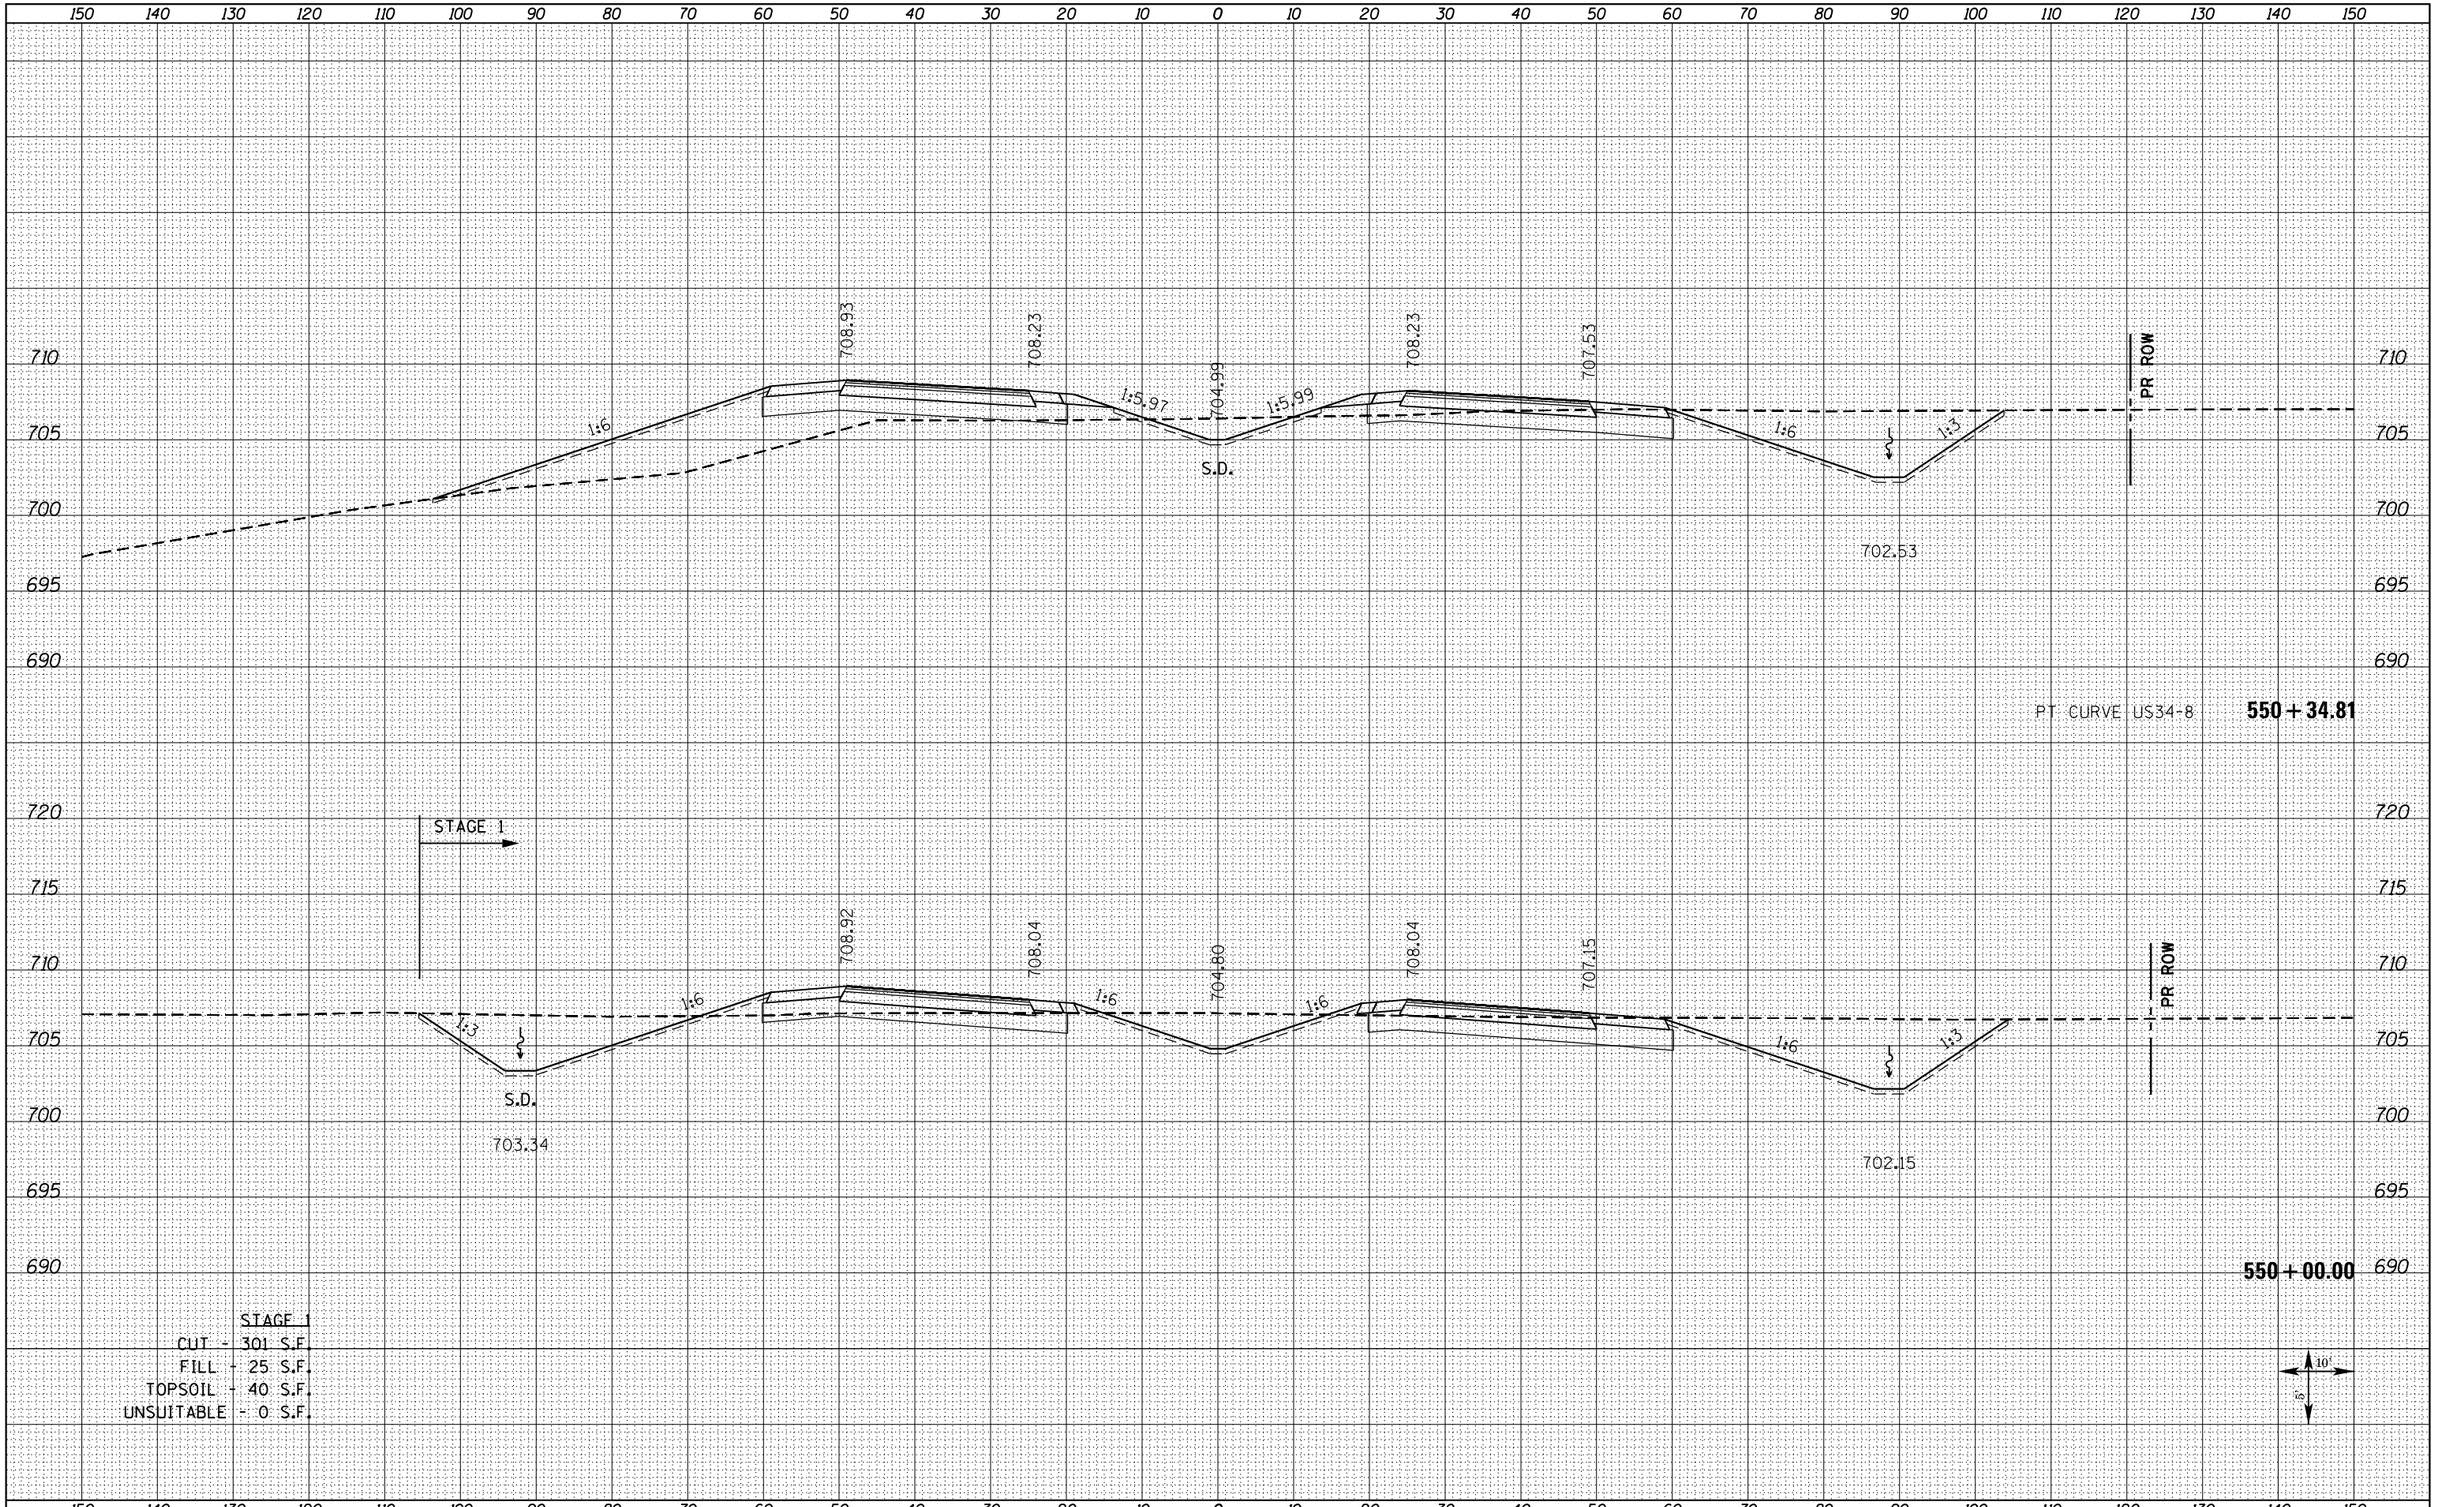

FINAL SURVEY

NO.	NOTE BOOK	PAGES	SURVEYED	PLOTTED	TEMPLATE	AREAS	AREAS CHECKED	BY	DATE

ORIGINAL SURVEY

NO.	NOTE BOOK	PAGES	SURVEYED	PLOTTED	TEMPLATE	AREAS	AREAS CHECKED	BY	DATE

STAGE 1
CUT - 301 S.F.
FILL - 25 S.F.
TOPSOIL - 40 S.F.
UNSUITABLE - 0 S.F.

FILE NAME = D468409-SHT-XSSHT-US34-A.dgn	USER NAME = danw	DESIGNED -	REVISED -
		DRAWN -	REVISED -
	PLOT SCALE = 20.0000 ' / in.	CHECKED -	REVISED -
	PLOT DATE = 10/16/2012	DATE -	REVISED -

STATE OF ILLINOIS
DEPARTMENT OF TRANSPORTATION

CROSS SECTIONS
US ROUTE 34

SCALE: NOTED | SHEET NO. 36 OF 209 SHEETS | STA. 550+00.00 TO STA. 550+34.81

F.A.P RTE.	SECTION	COUNTY	TOTAL SHEETS	SHEET NO.
313	7-2 ; 6-1	HENDERSON	976	615
		CONTRACT NO. 68409		
	ILLINOIS FED. AID PROJECT			