FINAL SURVEY	NOTE BOOK	SURVEYED	PLOTTED	TEMPLATE	AREAS	AREAS CHECKED	NO.	BY	DATE

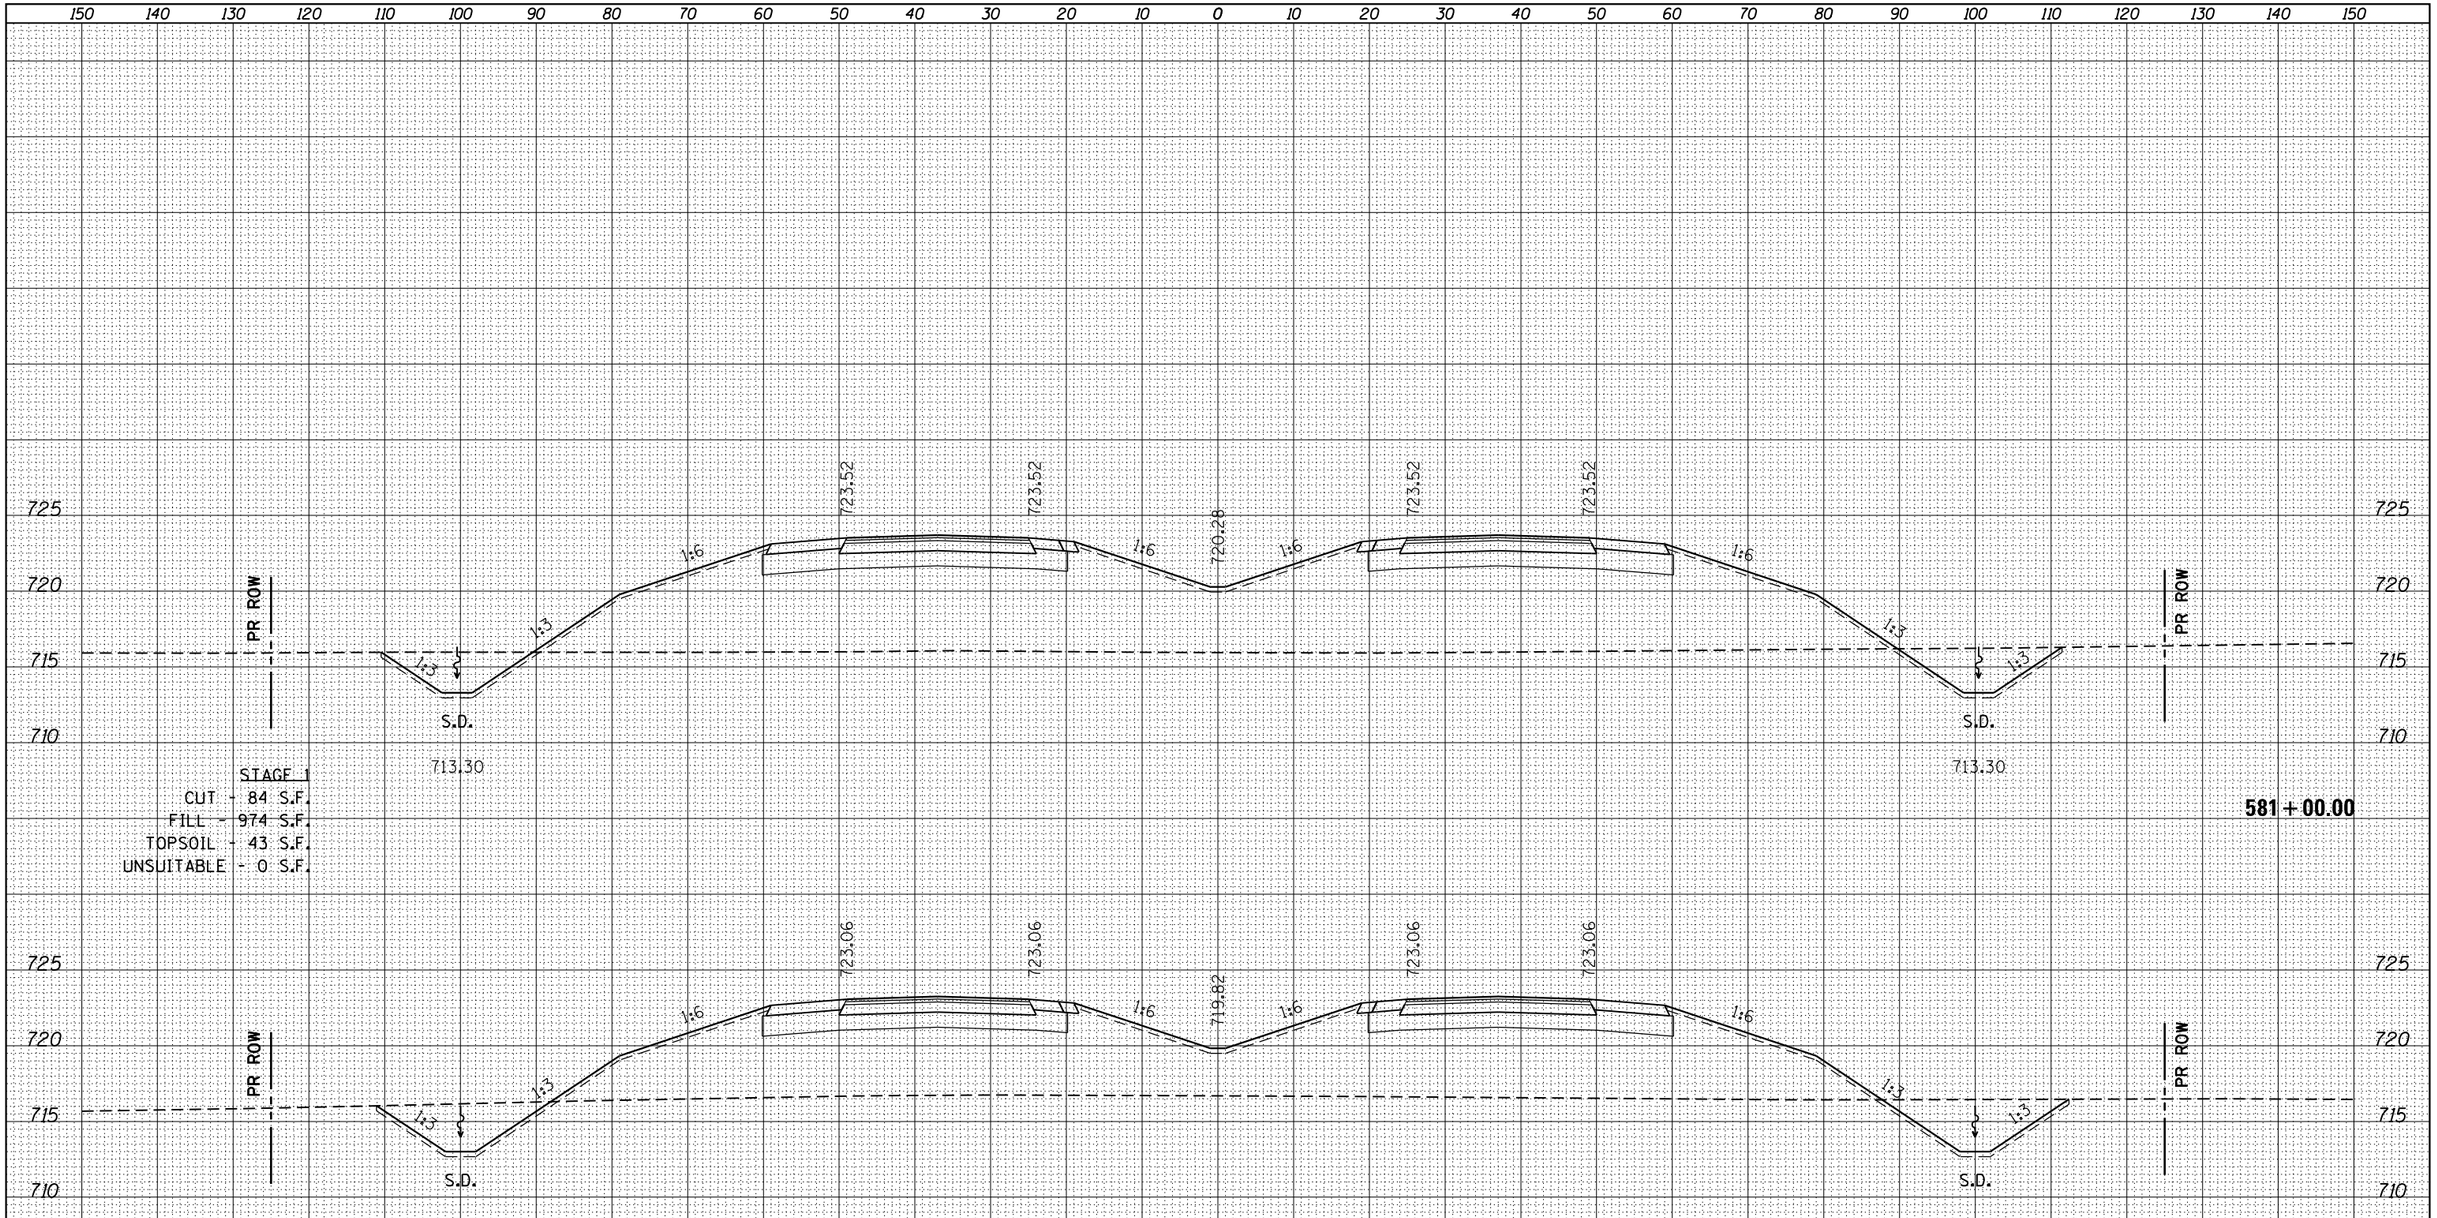

STAGE 1
CUT - 84 S.F.
FILL - 974 S.F.
TOPSOIL - 43 S.F.
UNSUITABLE - 0 S.F.

STAGE 1
CUT - 108 S.F.
FILL - 794 S.F.
TOPSOIL - 44 S.F.
UNSUITABLE - 0 S.F.

ORIGINAL SURVEY	NOTE BOOK	SURVEYED	PLOTTED	TEMPLATE	AREAS	AREAS CHECKED	NO.	BY	DATE

FILE NAME = D468409-SHT-XSSHT-US34-B.dgn	USER NAME = danw	DESIGNED - DBS	REVISED -
		DRAWN - PSBA	REVISED -
	PLOT SCALE = 20.0000 ' / in.	CHECKED - CSB	REVISED -
	PLOT DATE = 10/16/2012	DATE - 10/2012	REVISED -

STATE OF ILLINOIS
DEPARTMENT OF TRANSPORTATION

CROSS SECTIONS
US ROUTE 34

SCALE: NOTED | SHEET NO. 55 OF 209 SHEETS | STA. 580+00.00 TO STA. 581+00.00

F.A.P RTE.	SECTION	COUNTY	TOTAL SHEETS	SHEET NO.
313	7-2 ; 6-1	HENDERSON	976	636
		CONTRACT NO. 68409		
		ILLINOIS FED. AID PROJECT		