FINAL SURVEY	NOTE BOOK	NO.
	SURVEYED	
	PLOTTED	
	TEMPLATE	
	AREAS	
	AREAS CHECKED	

BY	DATE

ORIGINAL SURVEY	NOTE BOOK	NO.
	SURVEYED	
	PLOTTED	
	TEMPLATE	
	AREAS	
	AREAS CHECKED	

BY	DATE

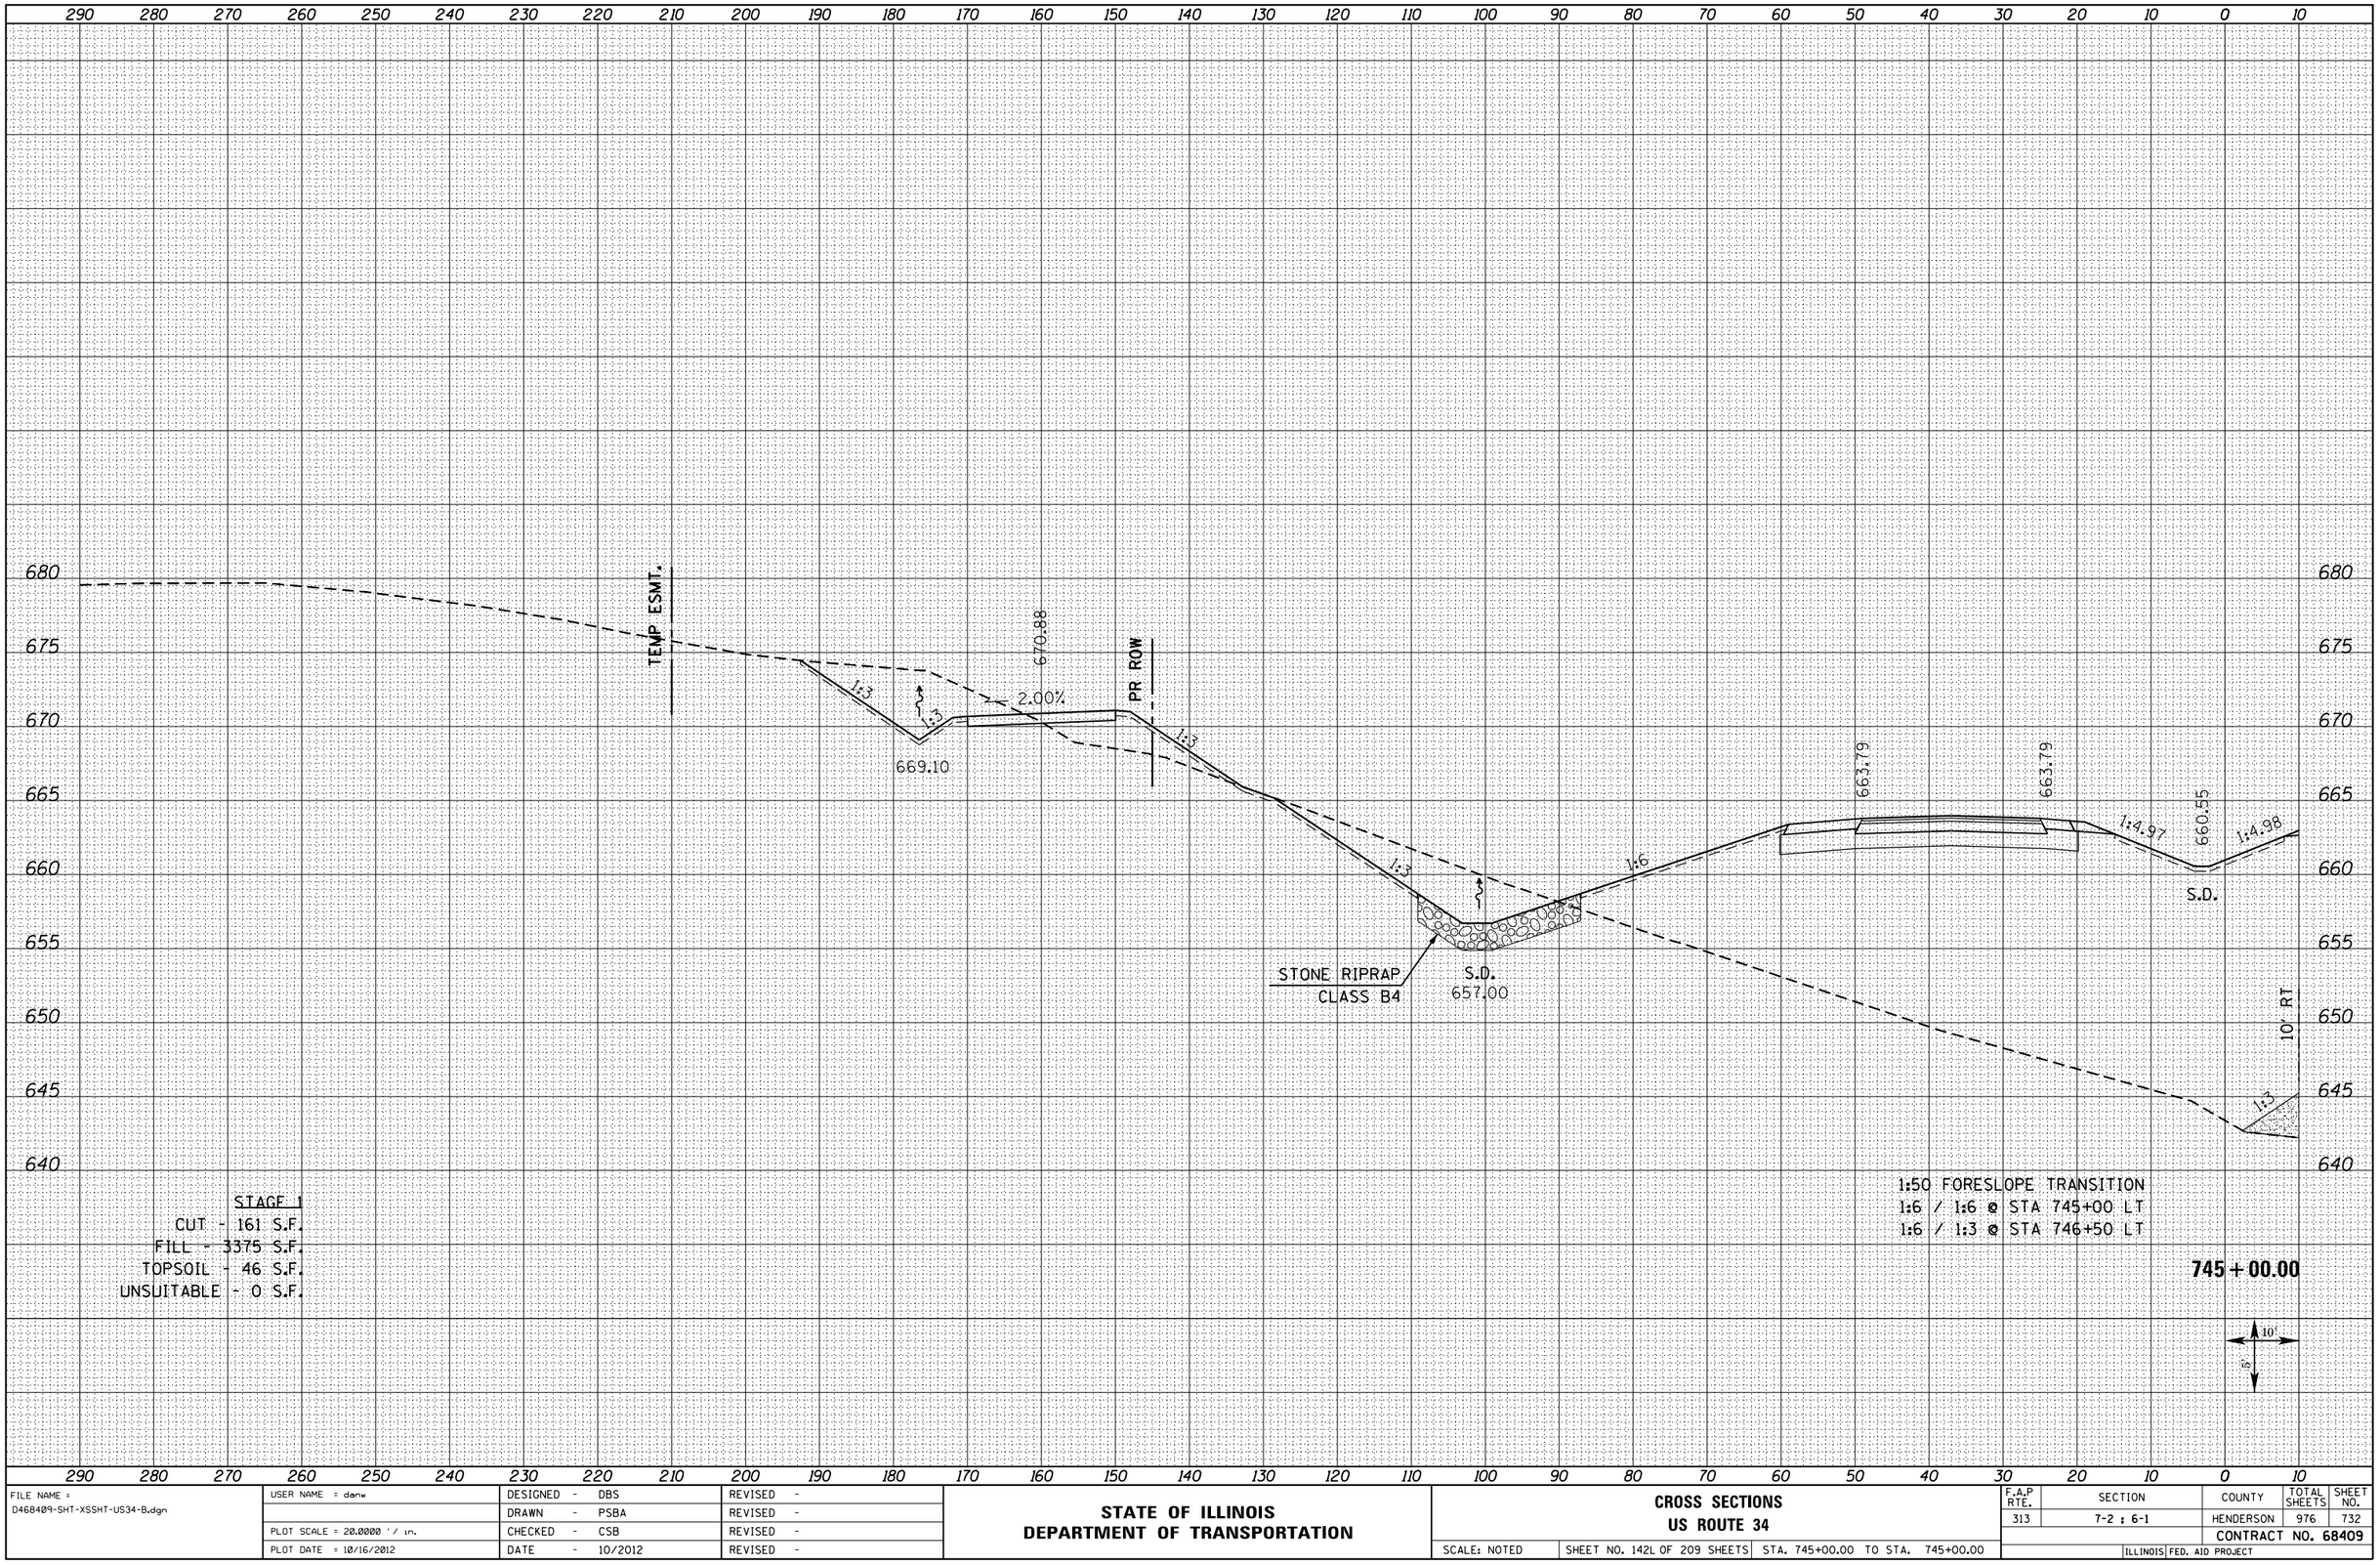

STAGE 1
CUT - 161 S.F.
FILL - 3375 S.F.
TOPSOIL - 46 S.F.
UNSUITABLE - 0 S.F.

1:50 FORESLOPE TRANSITION
1:6 / 1:6 @ STA 745+00 LT
1:6 / 1:3 @ STA 746+50 LT

745 + 00.00

10'
5'

FILE NAME = D468409-SHT-XSSHT-US34-B.dgn	USER NAME = danw	DESIGNED - DBS	REVISED -
		DRAWN - PSBA	REVISED -
	PLOT SCALE = 20.0000 ' / in.	CHECKED - CSB	REVISED -
	PLOT DATE = 10/16/2012	DATE - 10/2012	REVISED -

STATE OF ILLINOIS
DEPARTMENT OF TRANSPORTATION

CROSS SECTIONS
US ROUTE 34

SCALE: NOTED | SHEET NO. 142L OF 209 SHEETS | STA. 745+00.00 TO STA. 745+00.00

F.A.P RTE.	SECTION	COUNTY	TOTAL SHEETS	SHEET NO.
313	7-2 ; 6-1	HENDERSON	976	732
		CONTRACT NO. 68409		
		ILLINOIS FED. AID PROJECT		