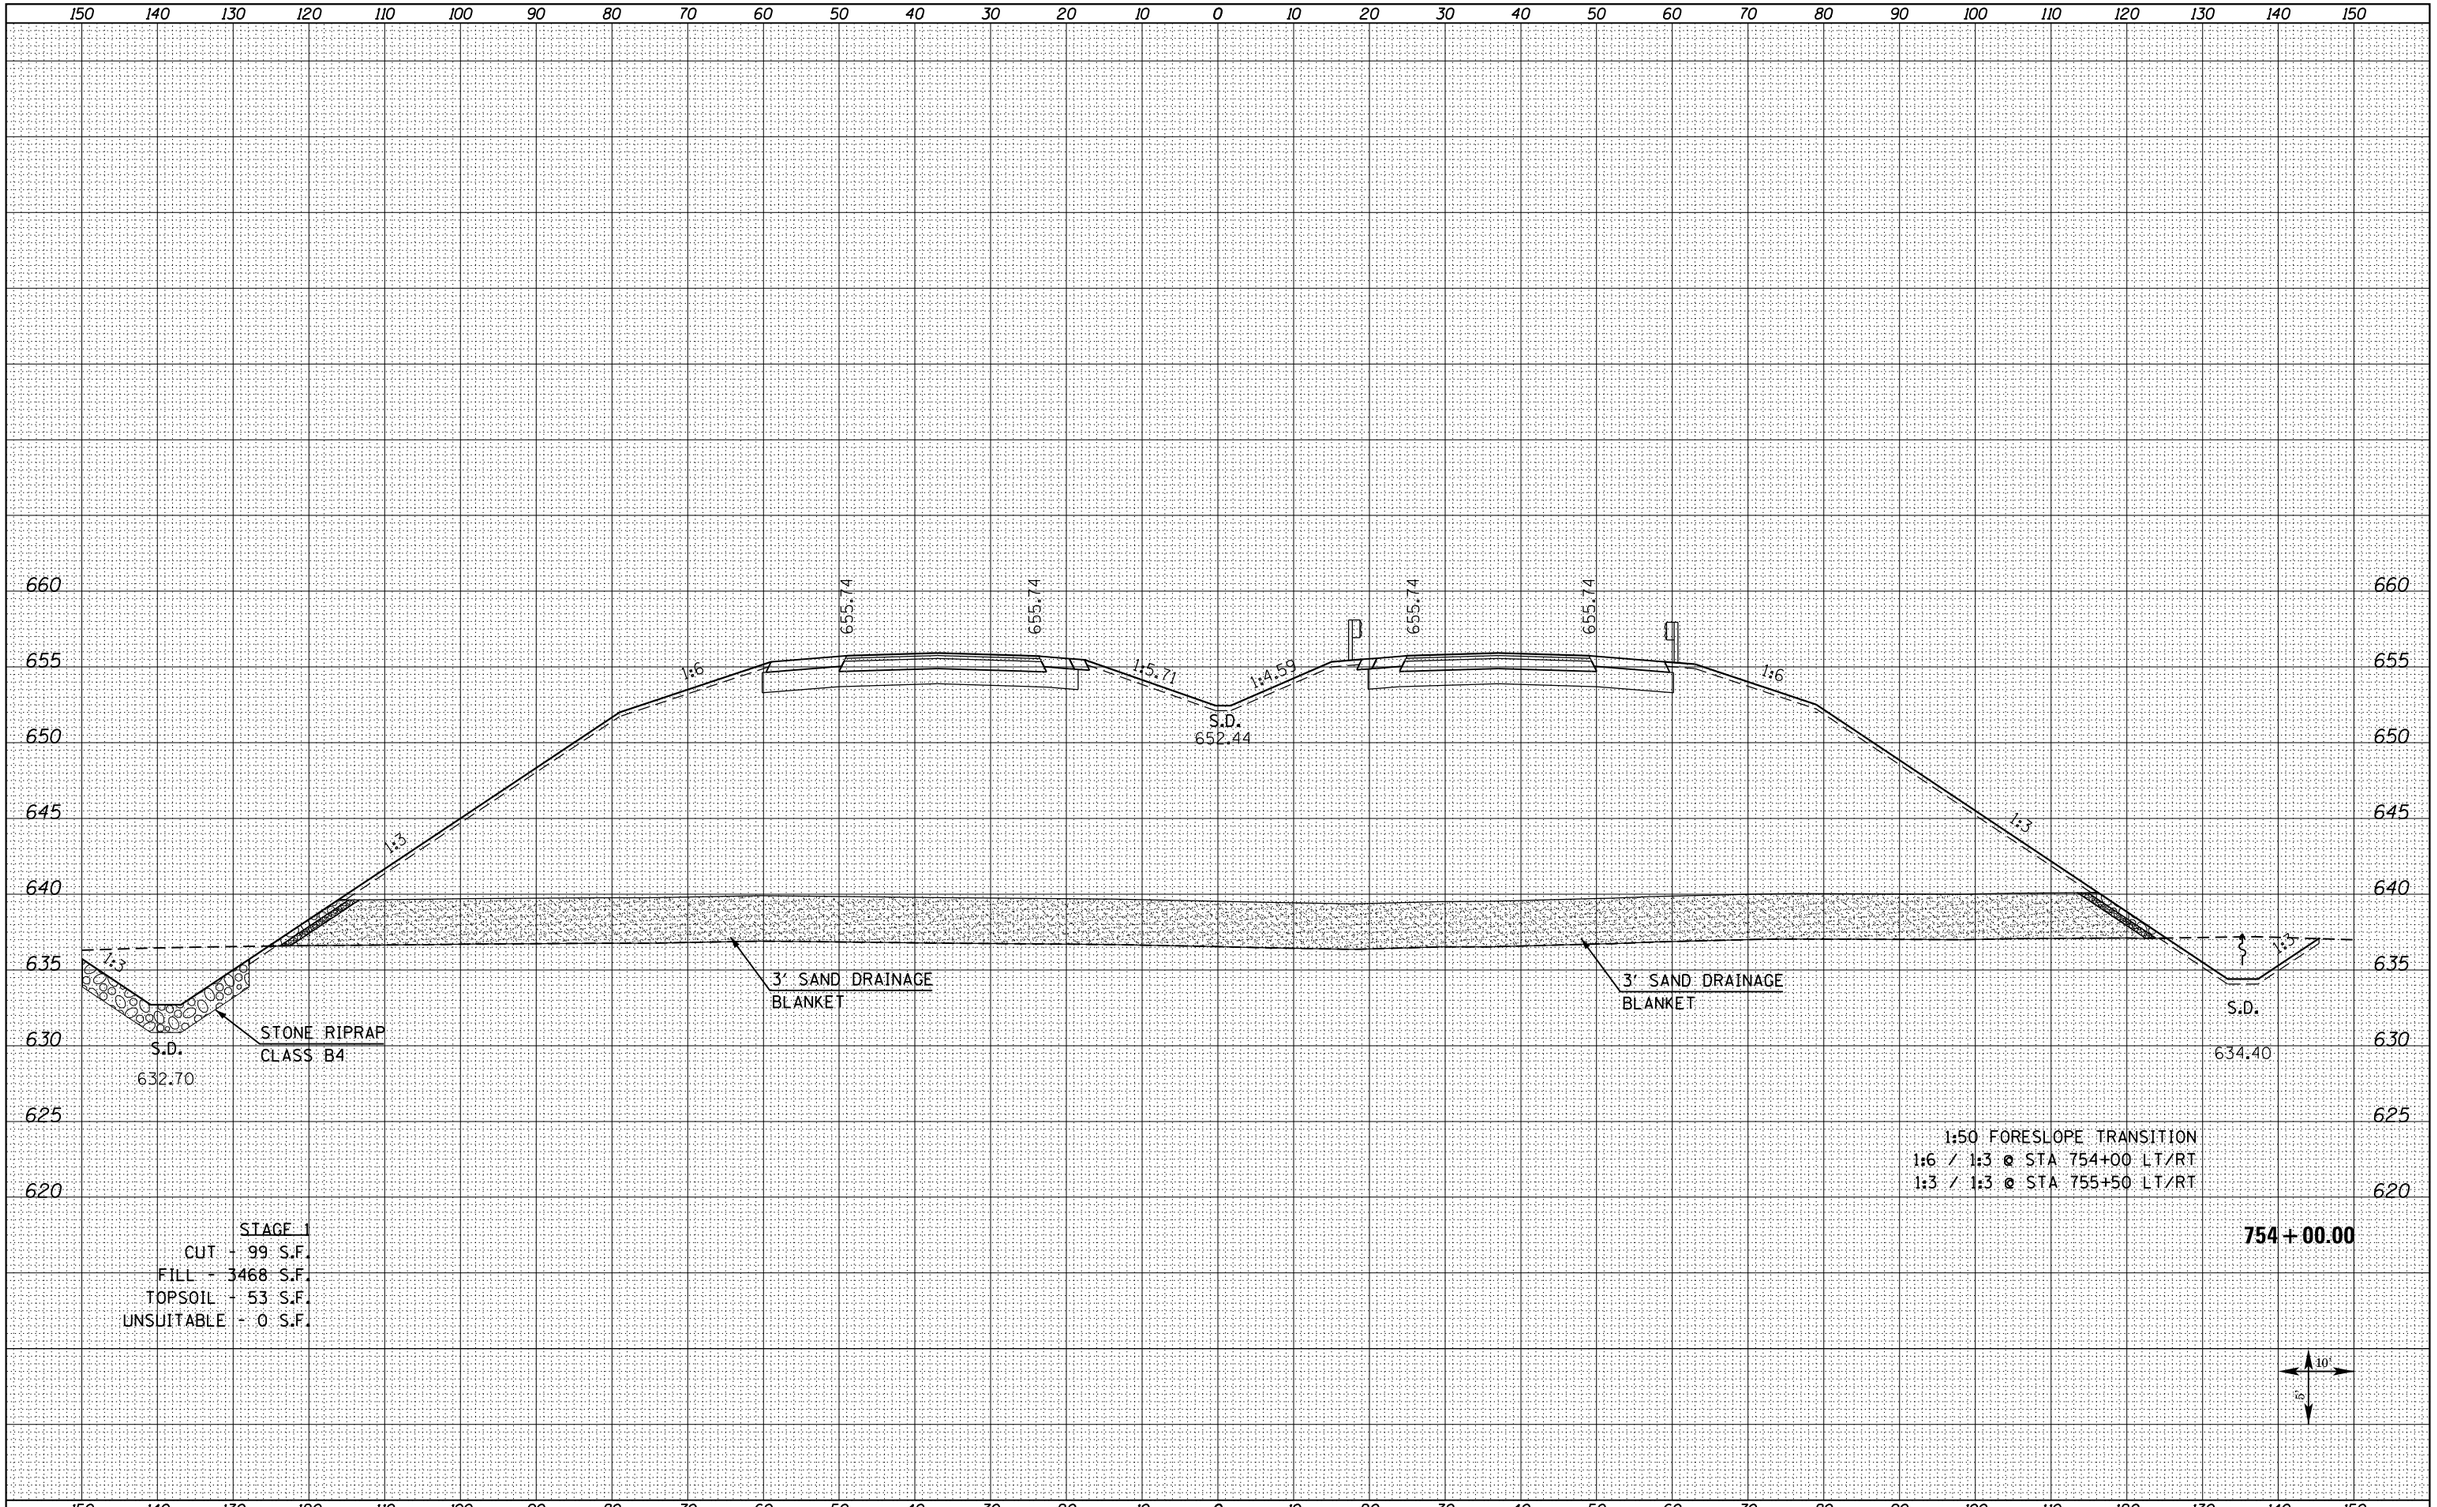

STAGE 1
CUT - 99 S.F.
FILL - 3468 S.F.
TOPSOIL - 53 S.F.
UNSUITABLE - 0 S.F.

1:50 FORESLOPE TRANSITION
1:6 / 1:3 @ STA 754+00 LT/RT
1:3 / 1:3 @ STA 755+50 LT/RT

754 + 00.00

10
5

FINAL SURVEY	NOTE BOOK	
	SURVEYED	
	PLOTTED	
	TEMPLATE	
	AREAS	
	AREAS CHECKED	

NO.	BY	DATE

ORIGINAL SURVEY	NOTE BOOK	
	SURVEYED	
	PLOTTED	
	TEMPLATE	
	AREAS	
	AREAS CHECKED	

NO.	BY	DATE

FILE NAME = D468409-SHT-XSSHT-US34-B.dgn	USER NAME = danw	DESIGNED - DBS	REVISED -
		DRAWN - PSBA	REVISED -
	PLOT SCALE = 20.0000 ' / in.	CHECKED - CSB	REVISED -
	PLOT DATE = 10/16/2012	DATE - 10/2012	REVISED -

STATE OF ILLINOIS
DEPARTMENT OF TRANSPORTATION

CROSS SECTIONS
US ROUTE 34

SCALE: NOTED | SHEET NO. 151 OF 209 SHEETS | STA. 754+00.00 TO STA. 754+00.00

F.A.P RTE.	SECTION	COUNTY	TOTAL SHEETS	SHEET NO.
313	7-2 ; 6-1	HENDERSON	976	749
		CONTRACT NO. 68409		
	ILLINOIS FED. AID PROJECT			