FINAL SURVEY		BY	DATE
NOTE BOOK	SURVEYED		
NO.	PLOTTED		
	TEMPLATE		
	AREAS		
	AREAS CHECKED		

ORIGINAL SURVEY		BY	DATE
NOTE BOOK	SURVEYED		
NO.	PLOTTED		
	TEMPLATE		
	AREAS		
	AREAS CHECKED		

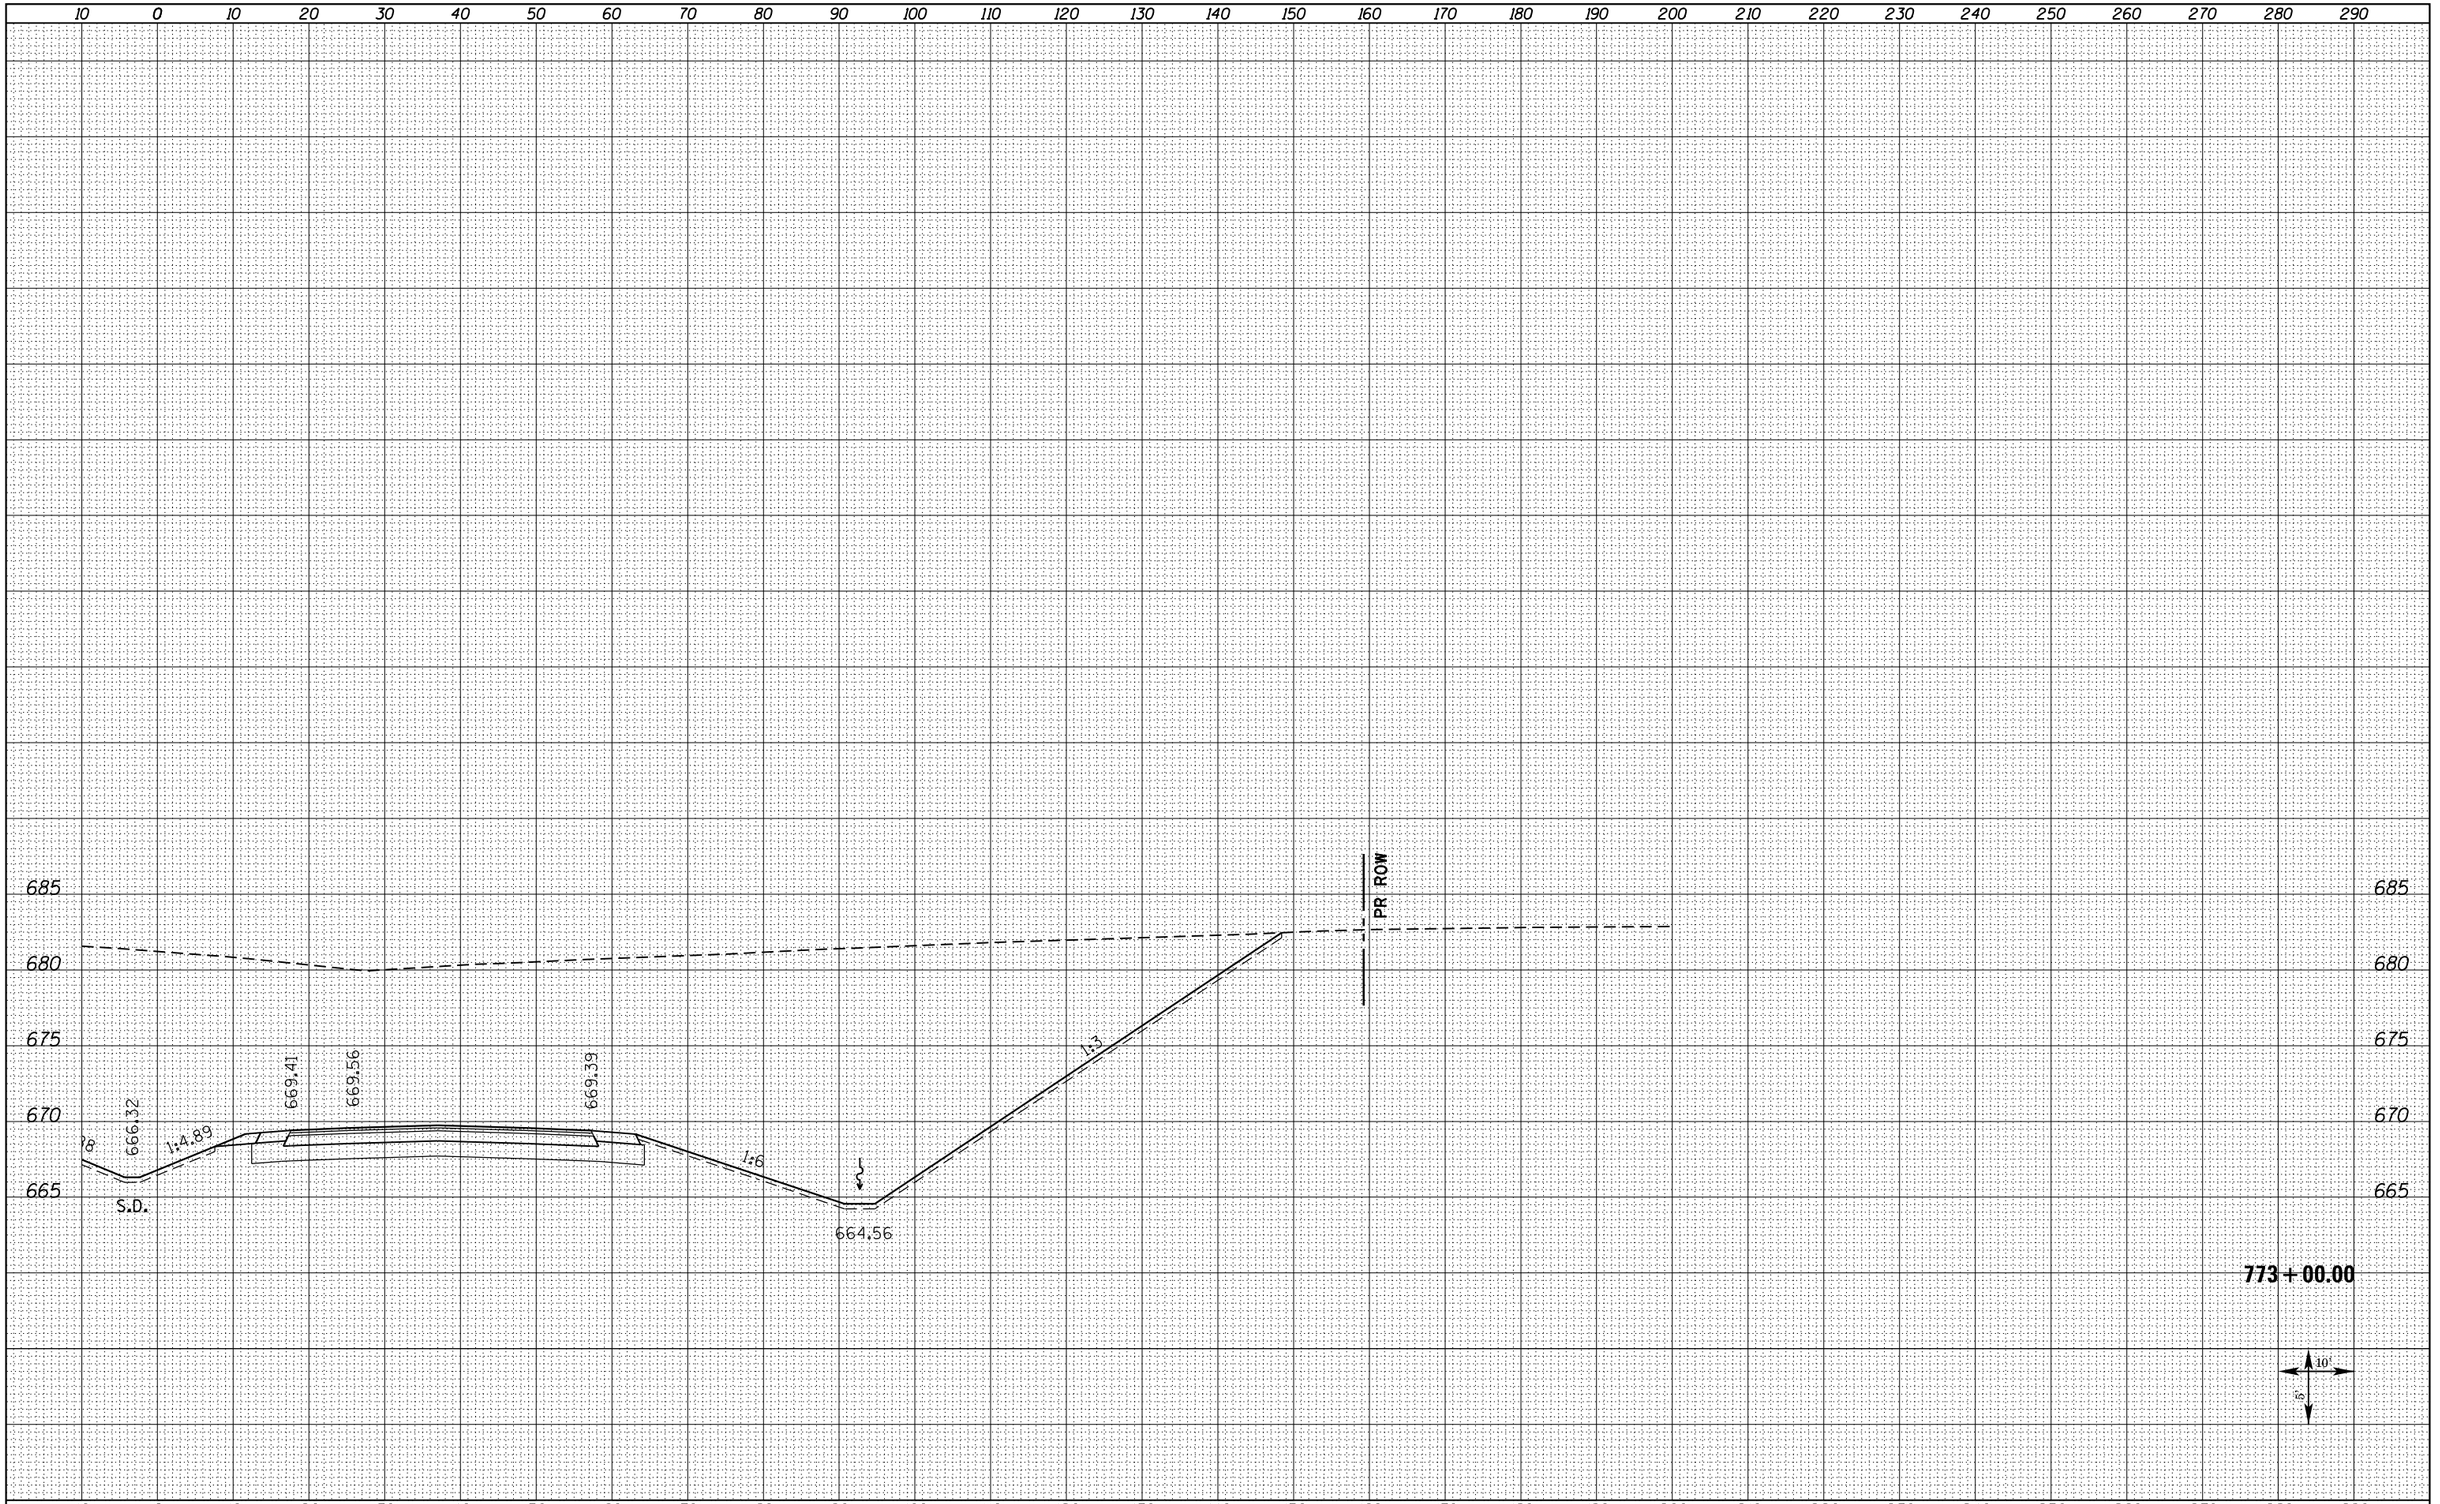

FILE NAME = D468409-SHT-XSSHT-US34-B.dgn	USER NAME = danw	DESIGNED - DBS	REVISED -	STATE OF ILLINOIS DEPARTMENT OF TRANSPORTATION	CROSS SECTIONS US ROUTE 34
		DRAWN - PSBA	REVISED -		
	PLOT SCALE = 20.0000 ' / in.	CHECKED - CSB	REVISED -		
	PLOT DATE = 10/16/2012	DATE - 10/2012	REVISED -		SCALE: NOTED | SHEET NO. 168R OF 209 SHEETS | STA. 773+00.00 TO STA. 773+00.00

F.A.P RTE.	SECTION	COUNTY	TOTAL SHEETS	SHEET NO.
313	7-2 ; 6-1	HENDERSON	976	776
		CONTRACT NO. 68409		
		ILLINOIS FED. AID PROJECT		