FINAL SURVEY		BY	DATE
NOTE BOOK	SURVEYED		
NO.	PLOTTED		
	TEMPLATE		
	AREAS		
	AREAS CHECKED		

ORIGINAL SURVEY		BY	DATE
NOTE BOOK	SURVEYED		
NO.	PLOTTED		
	TEMPLATE		
	AREAS		
	AREAS CHECKED		

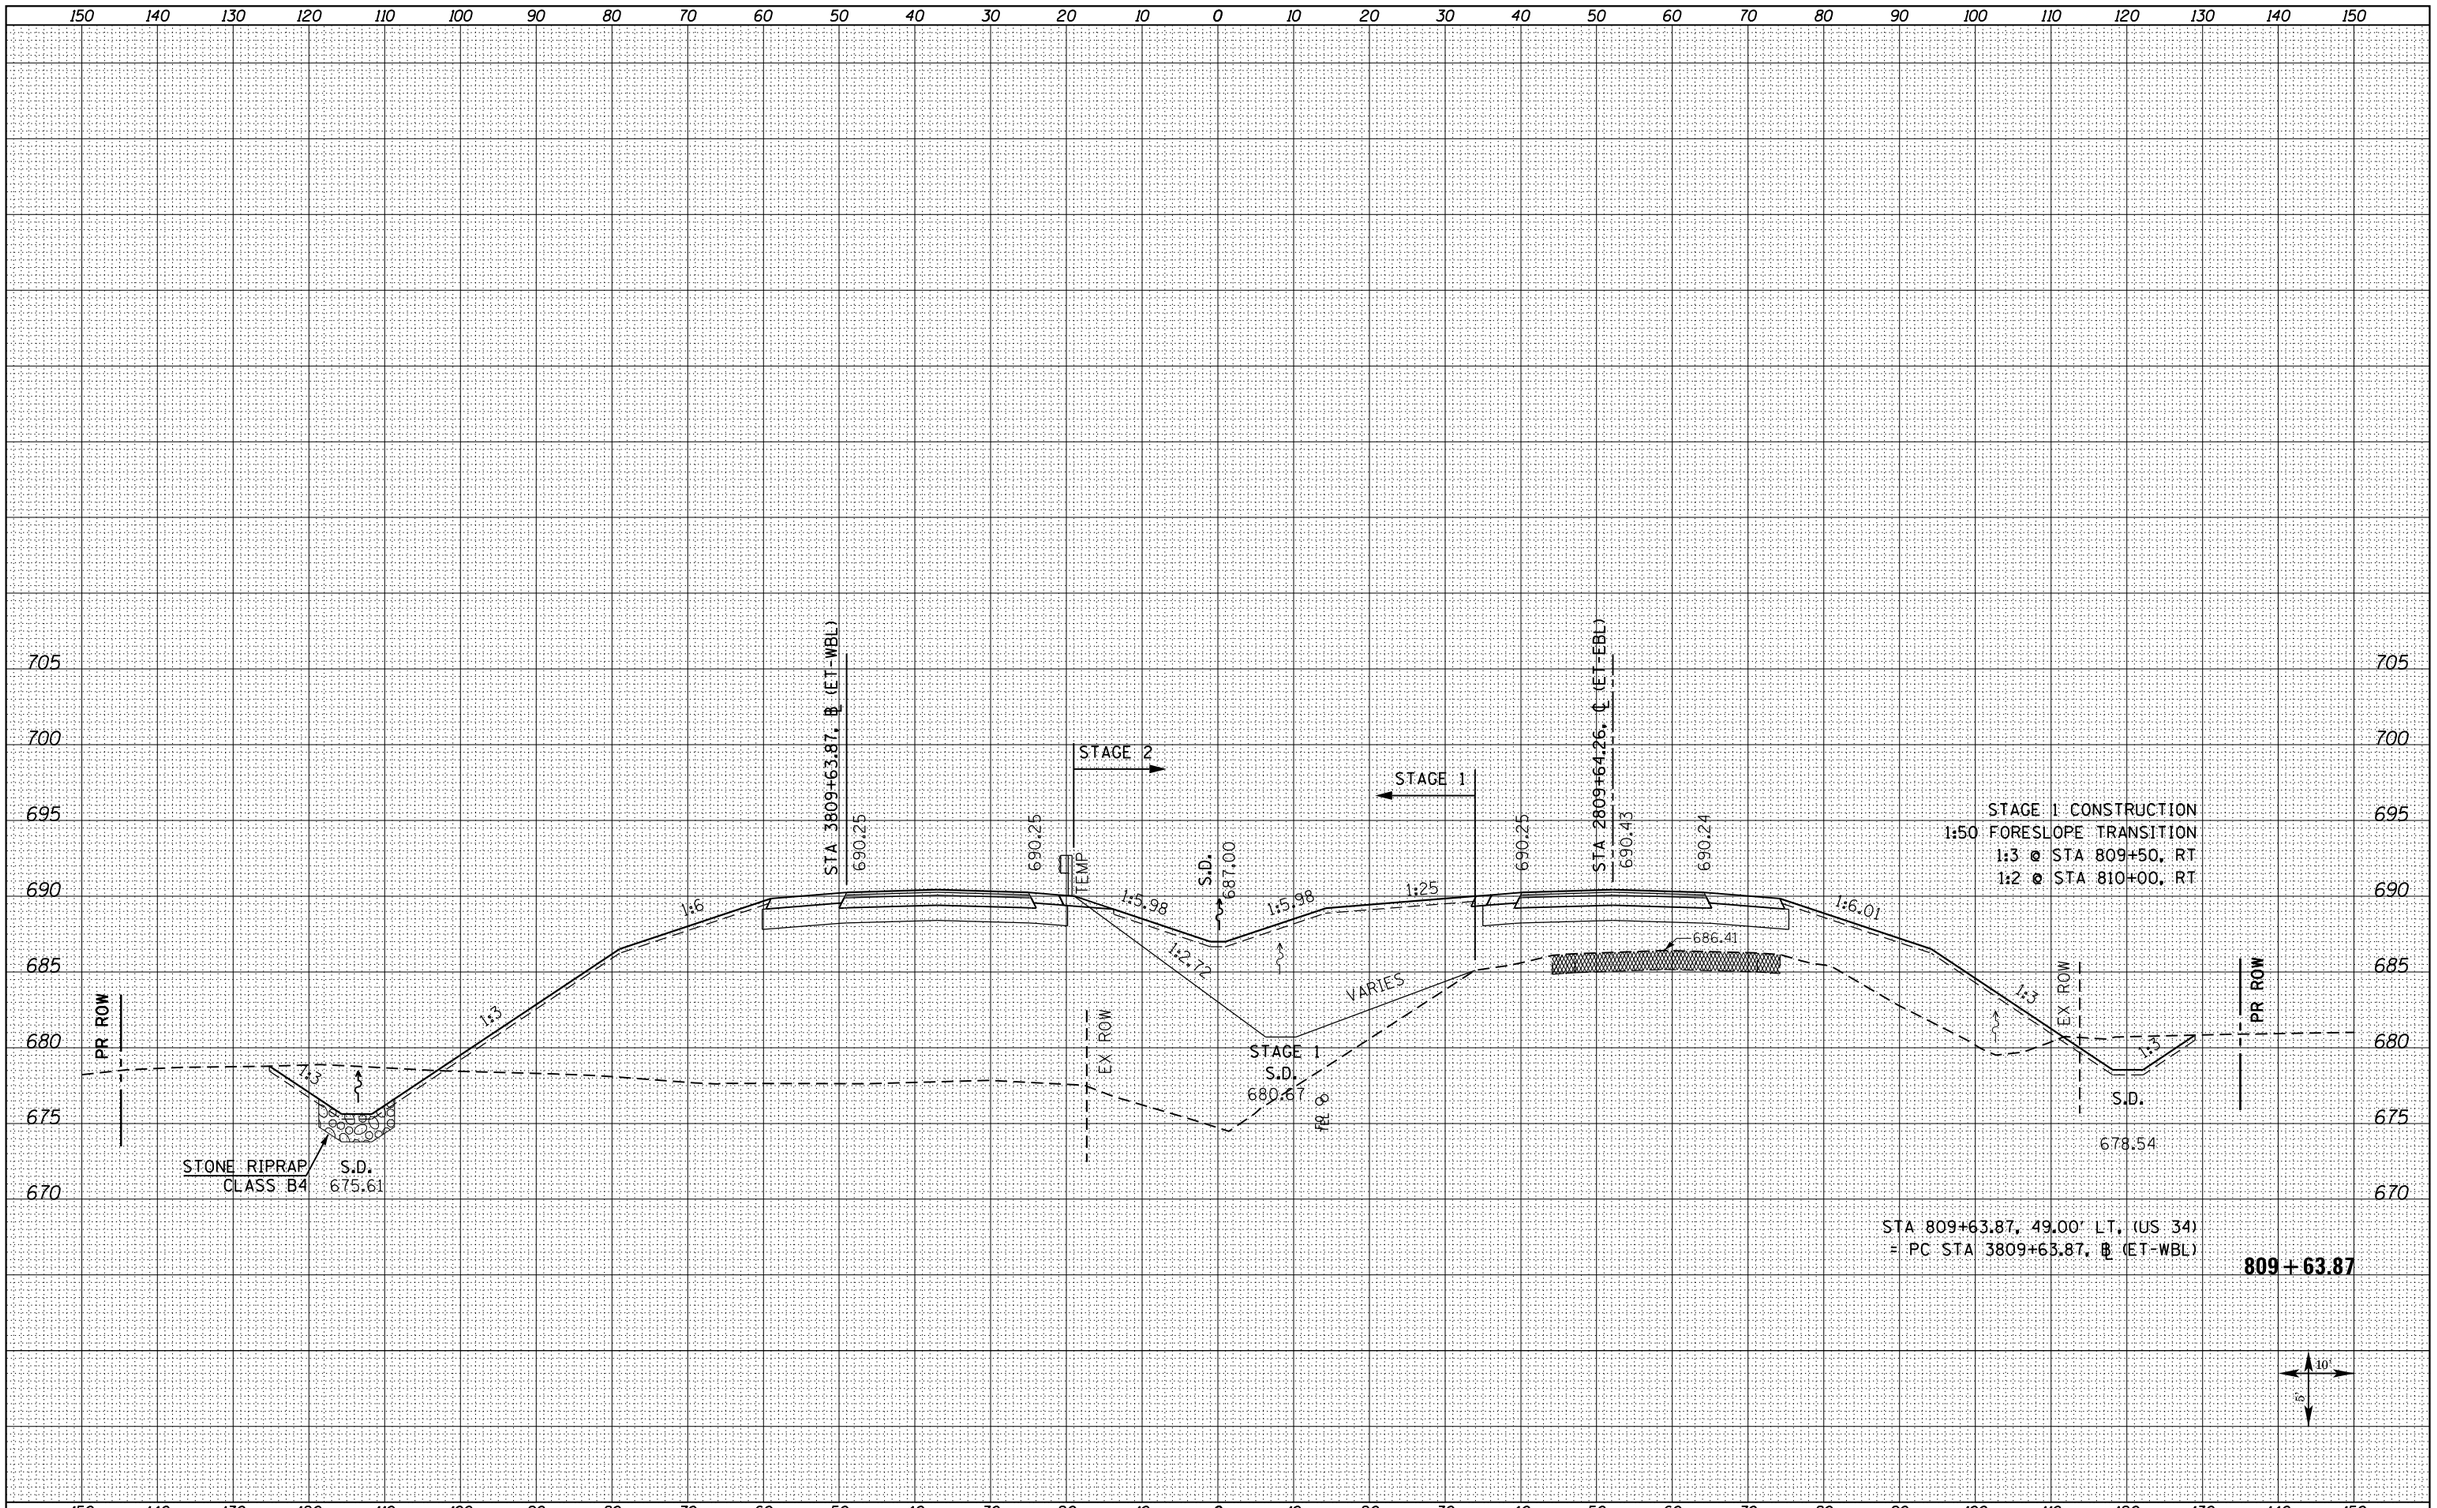

STA 809+63.87, 49.00' LT, (US 34)
= PC STA 3809+63.87, ℄ (ET-WBL)

809+63.87

FILE NAME = D468409-SHT-XSSHT-US34-C.dgn	USER NAME = zachl	DESIGNED - DBS	REVISED -	**STATE OF ILLINOIS DEPARTMENT OF TRANSPORTATION**
		DRAWN - PSBA	REVISED -	
	PLOT SCALE = 20.0000 ' / in.	CHECKED - CSB	REVISED -	
	PLOT DATE = 10/16/2012	DATE - 10/2012	REVISED -	

CROSS SECTIONS
US ROUTE 34

SCALE: NOTED | SHEET NO. 195 OF 209 SHEETS | STA. 809+63.87 TO STA. 809+63.87

F.A.P RTE.	SECTION	COUNTY	TOTAL SHEETS	SHEET NO.
313	7-2 ; 6-1	HENDERSON	976	814
		CONTRACT NO. 68409		
		ILLINOIS FED. AID PROJECT		