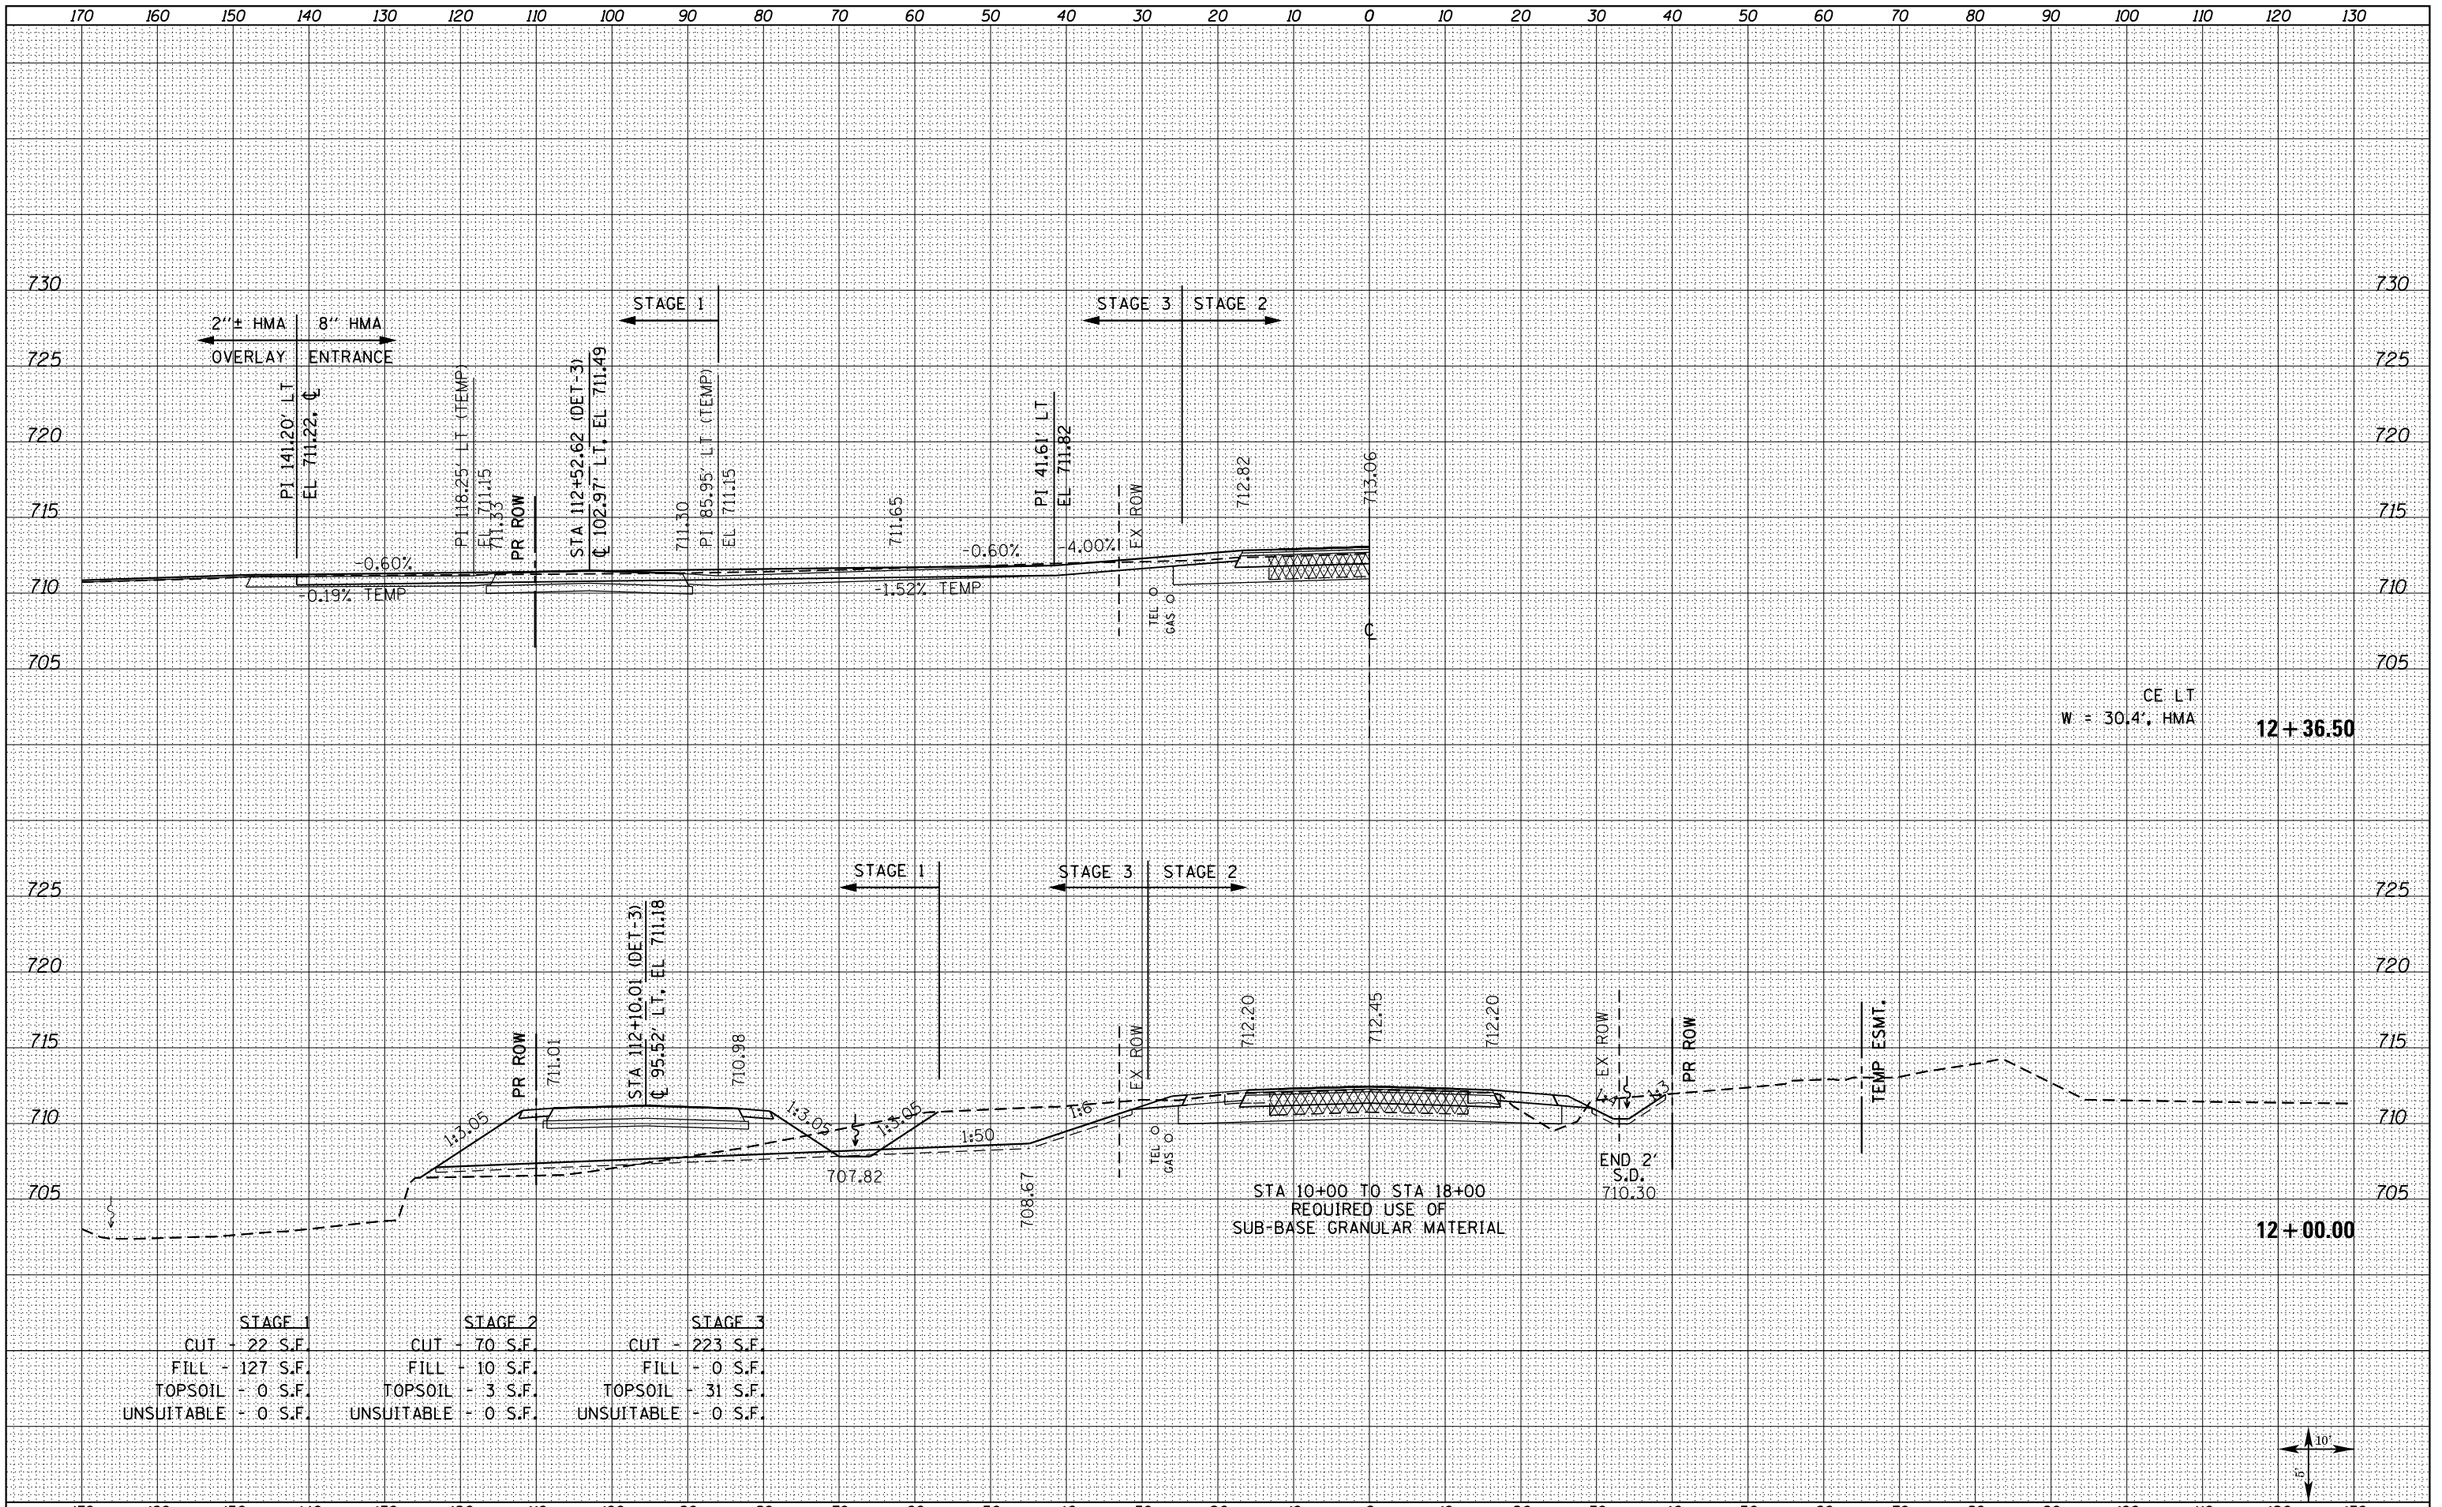

STAGE 1	STAGE 2	STAGE 3
CUT - 22 S.F.	CUT - 70 S.F.	CUT - 223 S.F.
FILL - 127 S.F.	FILL - 10 S.F.	FILL - 0 S.F.
TOPSOIL - 0 S.F.	TOPSOIL - 3 S.F.	TOPSOIL - 31 S.F.
UNSUITABLE - 0 S.F.	UNSUITABLE - 0 S.F.	UNSUITABLE - 0 S.F.

FINAL SURVEY / ORIGINAL SURVEY
NOTE BOOK
NO.
SURVEYED
PLOTTED
TEMPLATE
AREAS
AREAS CHECKED
BY
DATE

FILE NAME = D468409-SHT-XSSHT-IL94-1500E.dgn	USER NAME = zach1	DESIGNED - DBS	REVISED -
		DRAWN - PSBA	REVISED -
	PLOT SCALE = 20.0000 ' / in.	CHECKED - CSB	REVISED -
	PLOT DATE = 10/16/2012	DATE - 10/2012	REVISED -

STATE OF ILLINOIS
DEPARTMENT OF TRANSPORTATION

CROSS SECTIONS
IL ROUTE 94 /116

SCALE: NOTED | SHEET NO. 6 OF 33 SHEETS | STA. 12+00.00 TO STA. 12+36.50

F.A.P RTE.	SECTION	COUNTY	TOTAL SHEETS	SHEET NO.
313	7-2 ; 6-1	HENDERSON	976	834
		CONTRACT NO. 68409		
		ILLINOIS FED. AID PROJECT		