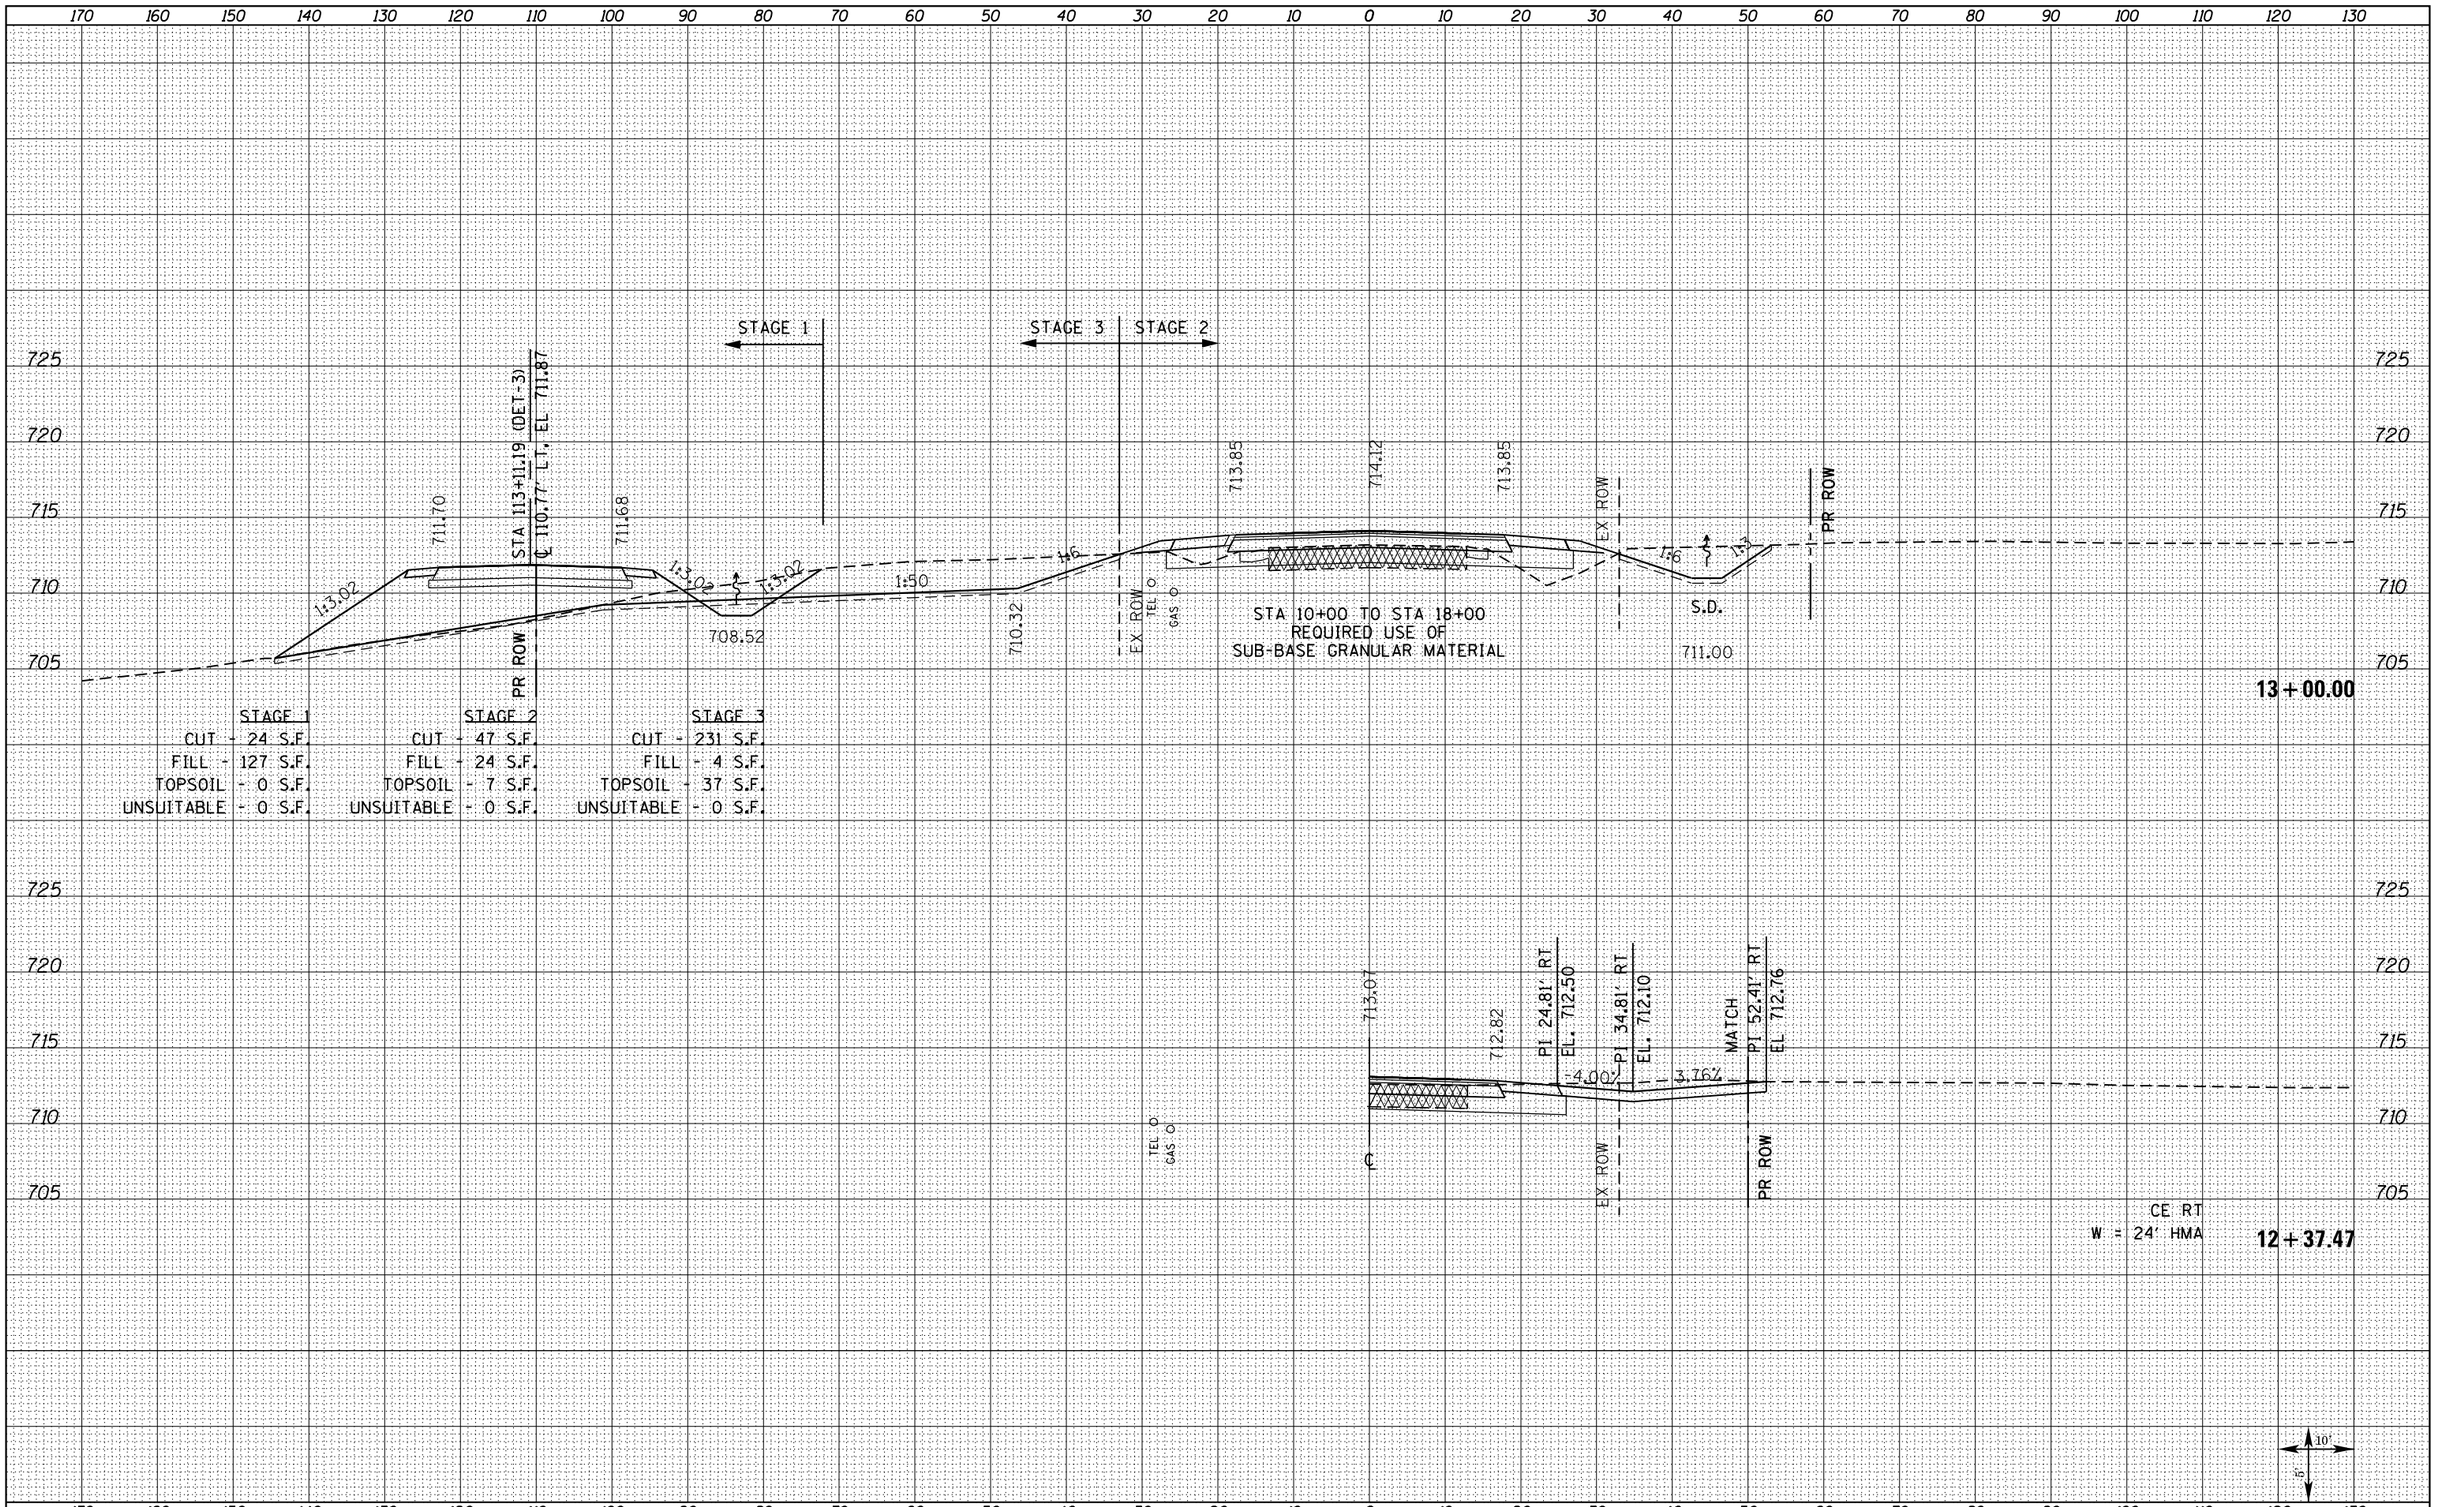

STAGE 1	STAGE 2	STAGE 3
CUT - 24 S.F.	CUT - 47 S.F.	CUT - 231 S.F.
FILL - 127 S.F.	FILL - 24 S.F.	FILL - 4 S.F.
TOPSOIL - 0 S.F.	TOPSOIL - 7 S.F.	TOPSOIL - 37 S.F.
UNSUITABLE - 0 S.F.	UNSUITABLE - 0 S.F.	UNSUITABLE - 0 S.F.

FINAL SURVEY — NOTE BOOK — NO. — SURVEYED — PLOTTED — TEMPLATE — AREAS — AREAS CHECKED — BY — DATE

ORIGINAL SURVEY — NOTE BOOK — NO. — SURVEYED — PLOTTED — TEMPLATE — AREAS — AREAS CHECKED — BY — DATE

FILE NAME = D468409-SHT-XSSHT-IL94-1500E.dgn	USER NAME = zach1	DESIGNED - DBS	REVISED -
		DRAWN - PSBA	REVISED -
	PLOT SCALE = 20.0000 ' / in.	CHECKED - CSB	REVISED -
	PLOT DATE = 10/16/2012	DATE - 10/2012	REVISED -

STATE OF ILLINOIS
DEPARTMENT OF TRANSPORTATION

CROSS SECTIONS
IL ROUTE 94 /116

SCALE: NOTED | SHEET NO. 7 OF 33 SHEETS | STA. 12+37.47 TO STA. 13+00.00

F.A.P RTE.	SECTION	COUNTY	TOTAL SHEETS	SHEET NO.
313	7-2 ; 6-1	HENDERSON	976	835
		CONTRACT NO. 68409		
		ILLINOIS FED. AID PROJECT		