FINAL SURVEY	NOTE BOOK	NO.

	BY	DATE
SURVEYED		
PLOTTED		
TEMPLATE		
AREAS		
AREAS CHECKED		

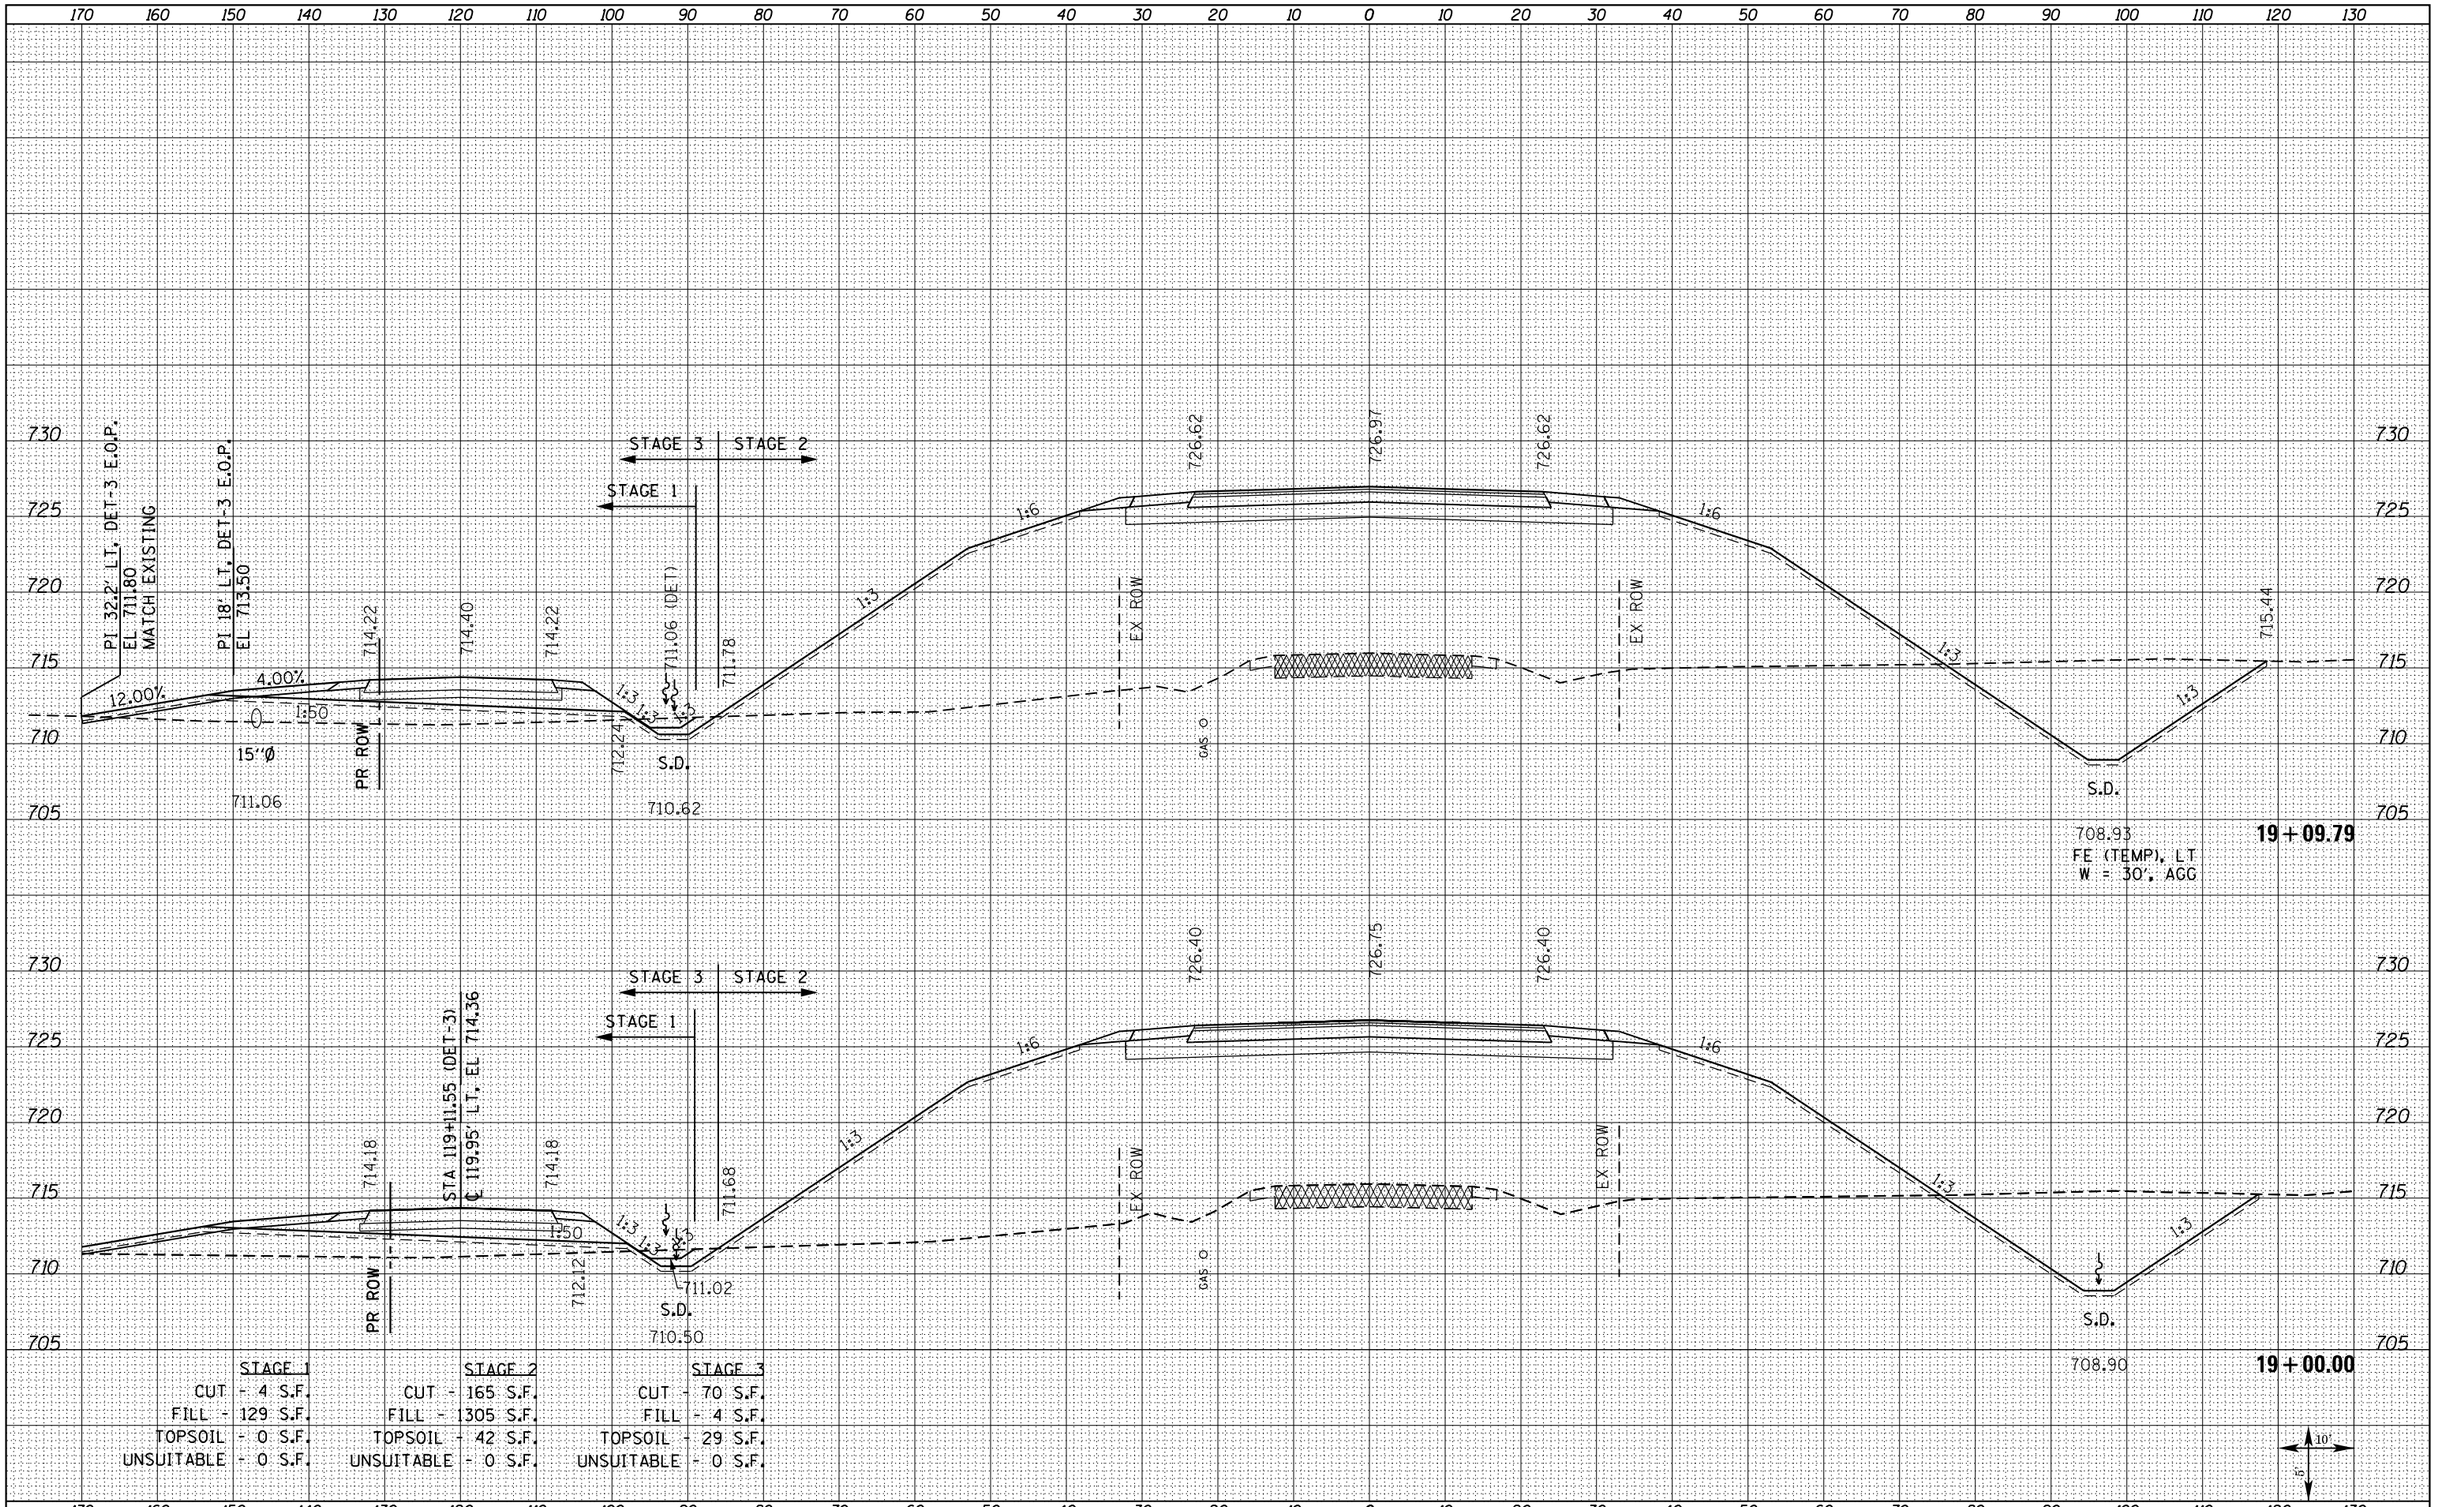

ORIGINAL SURVEY	NOTE BOOK	NO.

	BY	DATE
SURVEYED		
PLOTTED		
TEMPLATE		
AREAS		
AREAS CHECKED		

STAGE 1	STAGE 2	STAGE 3
CUT - 4 S.F.	CUT - 165 S.F.	CUT - 70 S.F.
FILL - 129 S.F.	FILL - 1305 S.F.	FILL - 4 S.F.
TOPSOIL - 0 S.F.	TOPSOIL - 42 S.F.	TOPSOIL - 29 S.F.
UNSUITABLE - 0 S.F.	UNSUITABLE - 0 S.F.	UNSUITABLE - 0 S.F.

FILE NAME = D468409-SHT-XSSHT-IL94-1500E.dgn	USER NAME = zach1	DESIGNED - DBS	REVISED -
		DRAWN - PSBA	REVISED -
	PLOT SCALE = 20.0000 ' / in.	CHECKED - CSB	REVISED -
	PLOT DATE = 10/16/2012	DATE - 10/2012	REVISED -

STATE OF ILLINOIS
DEPARTMENT OF TRANSPORTATION

CROSS SECTIONS
IL ROUTE 94 /116

SCALE: NOTED | SHEET NO. 13 OF 33 SHEETS | STA. 19+00.00 TO STA. 19+09.79

F.A.P RTE.	SECTION	COUNTY	TOTAL SHEETS	SHEET NO.
313	7-2 ; 6-1	HENDERSON	976	841
		CONTRACT NO. 68409		
		ILLINOIS FED. AID PROJECT		