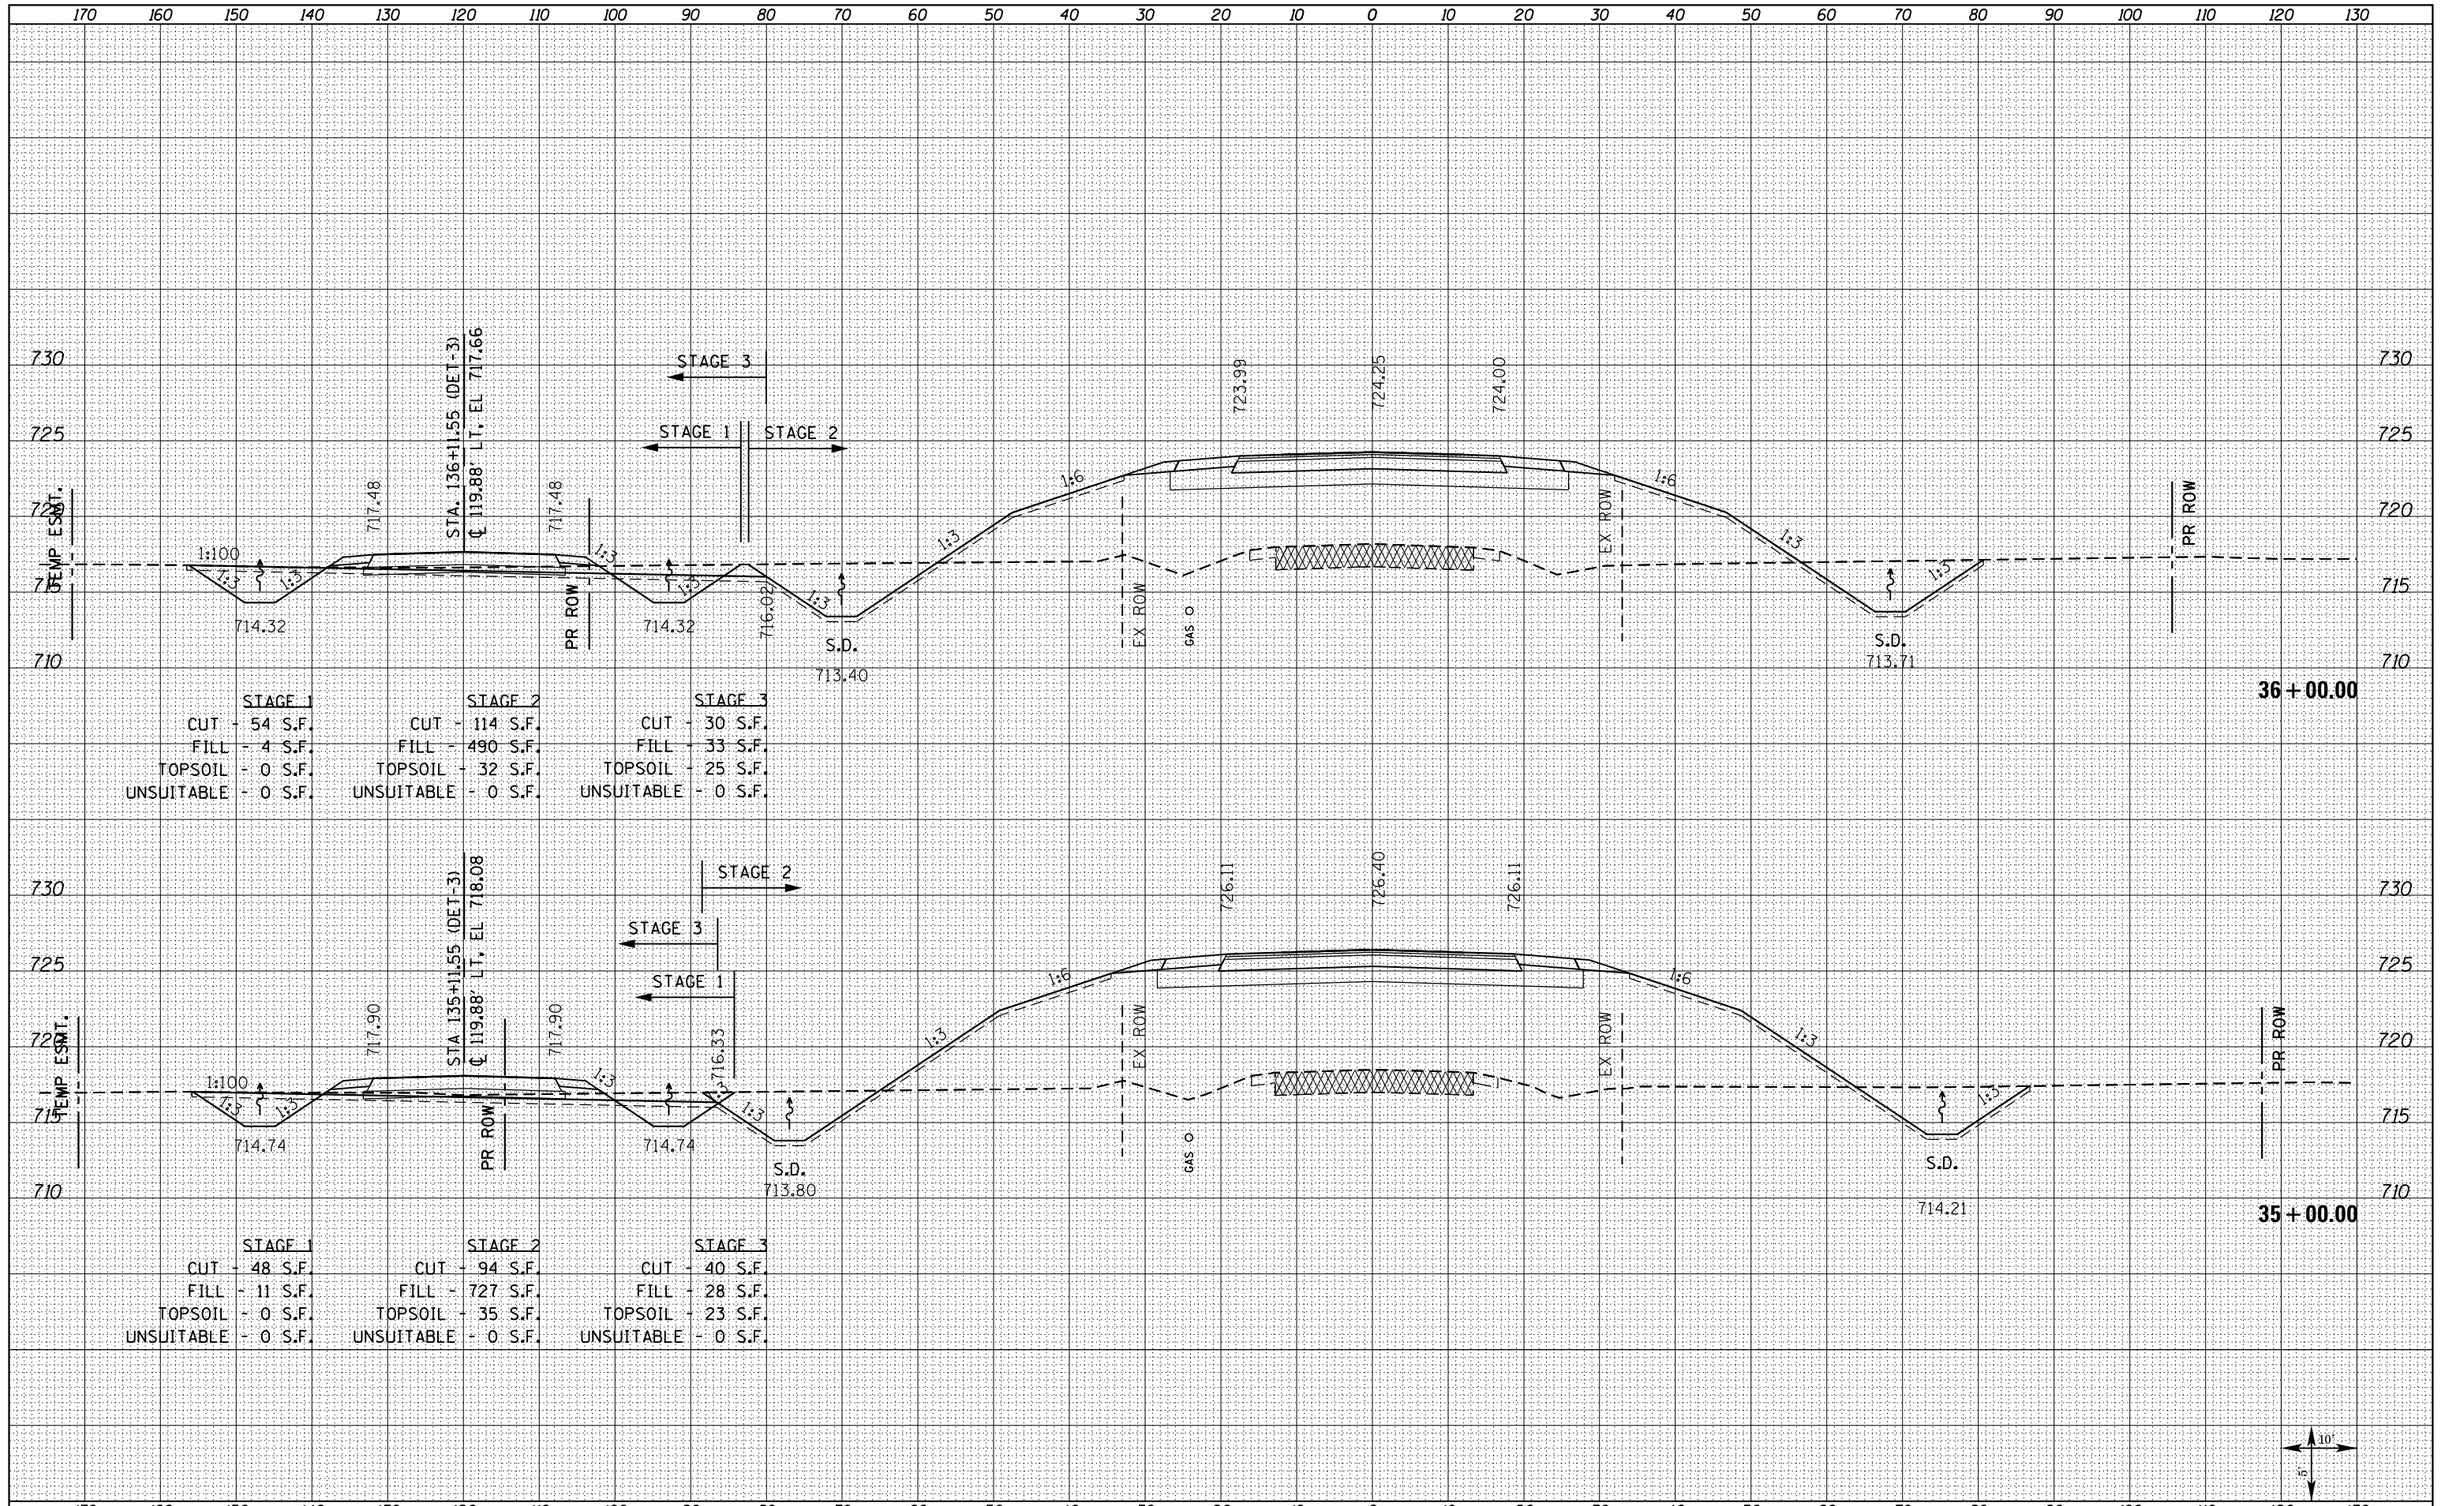

STAGE 1	STAGE 2	STAGE 3
CUT - 54 S.F.	CUT - 114 S.F.	CUT - 30 S.F.
FILL - 4 S.F.	FILL - 490 S.F.	FILL - 33 S.F.
TOPSOIL - 0 S.F.	TOPSOIL - 32 S.F.	TOPSOIL - 25 S.F.
UNSUITABLE - 0 S.F.	UNSUITABLE - 0 S.F.	UNSUITABLE - 0 S.F.

STAGE 1	STAGE 2	STAGE 3
CUT - 48 S.F.	CUT - 94 S.F.	CUT - 40 S.F.
FILL - 11 S.F.	FILL - 727 S.F.	FILL - 28 S.F.
TOPSOIL - 0 S.F.	TOPSOIL - 35 S.F.	TOPSOIL - 23 S.F.
UNSUITABLE - 0 S.F.	UNSUITABLE - 0 S.F.	UNSUITABLE - 0 S.F.

FINAL SURVEY — NOTE BOOK — NO. — BY — DATE — SURVEYED — PLOTTED — TEMPLATE — AREAS — AREAS CHECKED

ORIGINAL SURVEY — NOTE BOOK — NO. — BY — DATE — SURVEYED — PLOTTED — TEMPLATE — AREAS — AREAS CHECKED

FILE NAME = D468409-SHT-XSSHT-IL94-1500E.dgn

USER NAME = zach1 | PLOT SCALE = 20.0000 ' / in. | PLOT DATE = 10/16/2012

DESIGNED - DBS | DRAWN - PSBA | CHECKED - CSB | DATE - 10/2012

REVISED - | REVISED - | REVISED - | REVISED -

STATE OF ILLINOIS
DEPARTMENT OF TRANSPORTATION

CROSS SECTIONS
IL ROUTE 94 /116

SCALE: NOTED | SHEET NO. 26 OF 33 SHEETS | STA. 35+00.00 TO STA. 36+00.00

F.A.P RTE.	SECTION	COUNTY	TOTAL SHEETS	SHEET NO.
313	7-2 ; 6-1	HENDERSON	976	854
		CONTRACT NO. 68409		
		ILLINOIS FED. AID PROJECT		