FINAL SURVEY	NOTE BOOK	SURVEYED	BY	DATE
		PLOTTED		
		TEMPLATE		
		AREAS		
NO.		AREAS CHECKED		

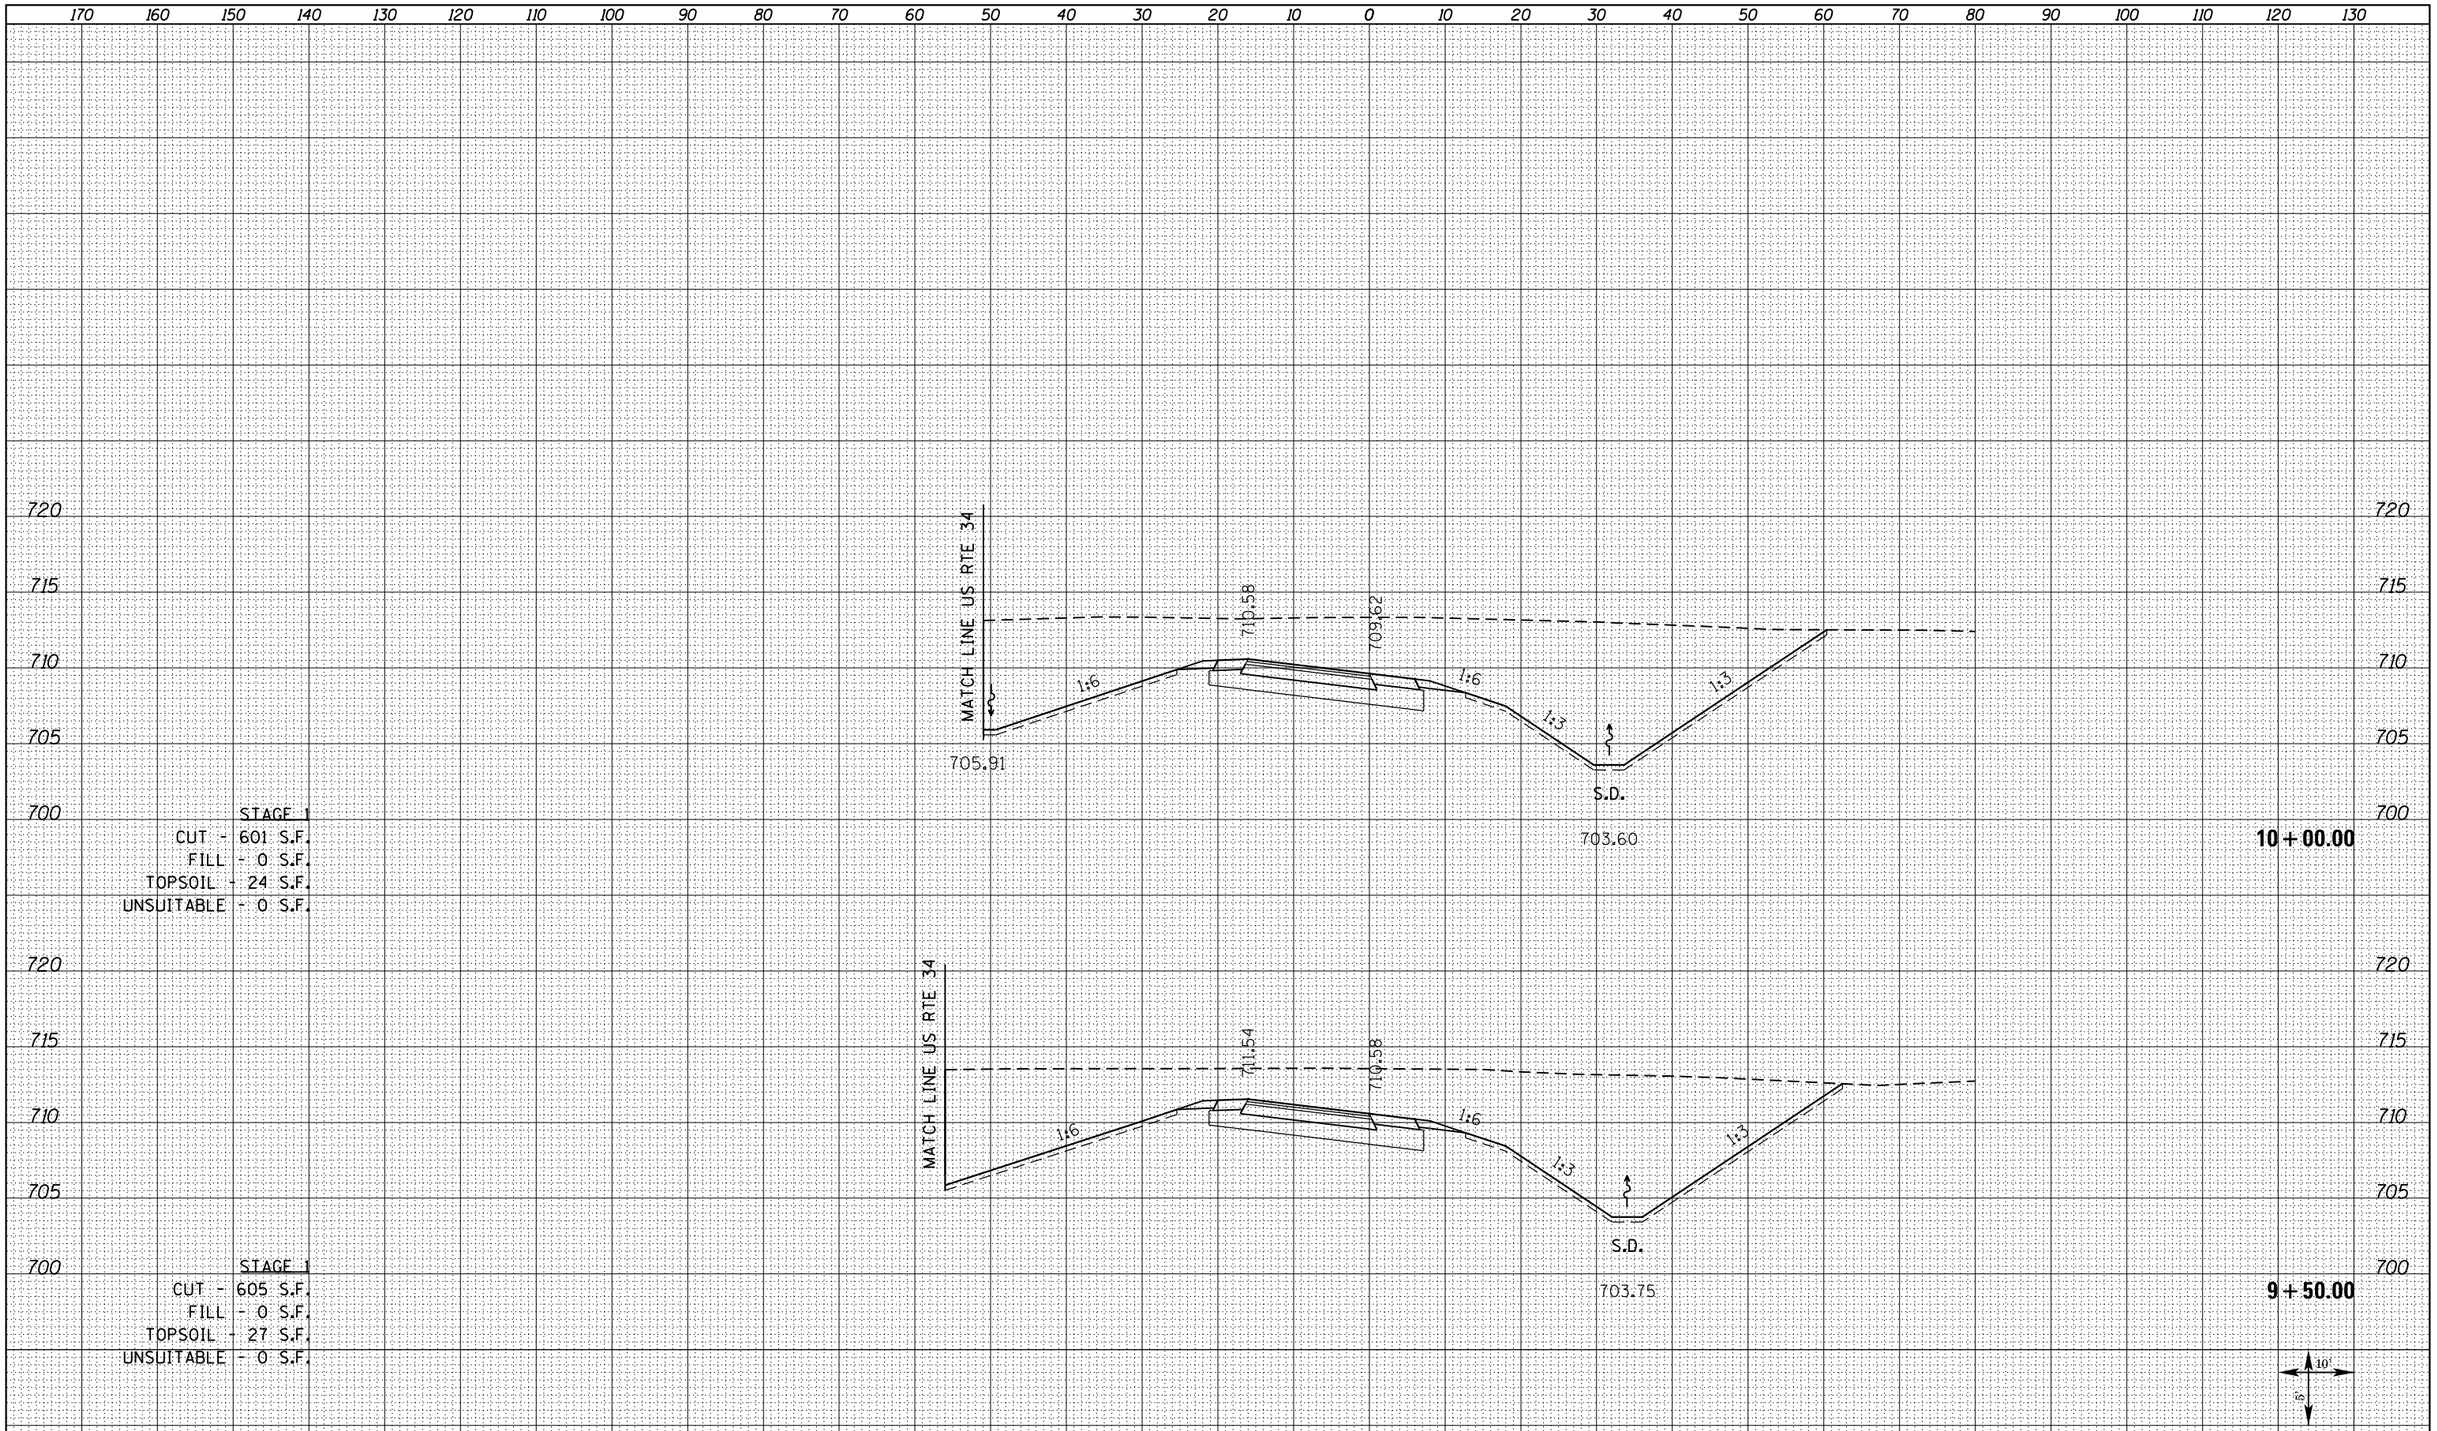

STAGE 1
CUT - 601 S.F.
FILL - 0 S.F.
TOPSOIL - 24 S.F.
UNSUITABLE - 0 S.F.

STAGE 1
CUT - 605 S.F.
FILL - 0 S.F.
TOPSOIL - 27 S.F.
UNSUITABLE - 0 S.F.

ORIGINAL SURVEY	NOTE BOOK	SURVEYED	BY	DATE
		PLOTTED		
		TEMPLATE		
		AREAS		
NO.		AREAS CHECKED		

FILE NAME = D468409-SHT-XSSHT-RAMPB_REV.dgn	USER NAME = zachl	DESIGNED - DBS	REVISED -
		DRAWN - PSBA	REVISED -
	PLOT SCALE = 20.0000 ' / in.	CHECKED - CSB	REVISED -
	PLOT DATE = 10/16/2012	DATE - 10/2012	REVISED -

STATE OF ILLINOIS
DEPARTMENT OF TRANSPORTATION

CROSS SECTIONS
RAMP B

SCALE: NOTED | SHEET NO. 10 OF 12 SHEETS | STA. 9+50.00 | TO STA. 10+00.00

F.A.P. RTE.	SECTION	COUNTY	TOTAL SHEETS	SHEET NO.
313	7-2 ; 6-1	HENDERSON	976	886
		CONTRACT NO. 68409		
	ILLINOIS FED. AID PROJECT			