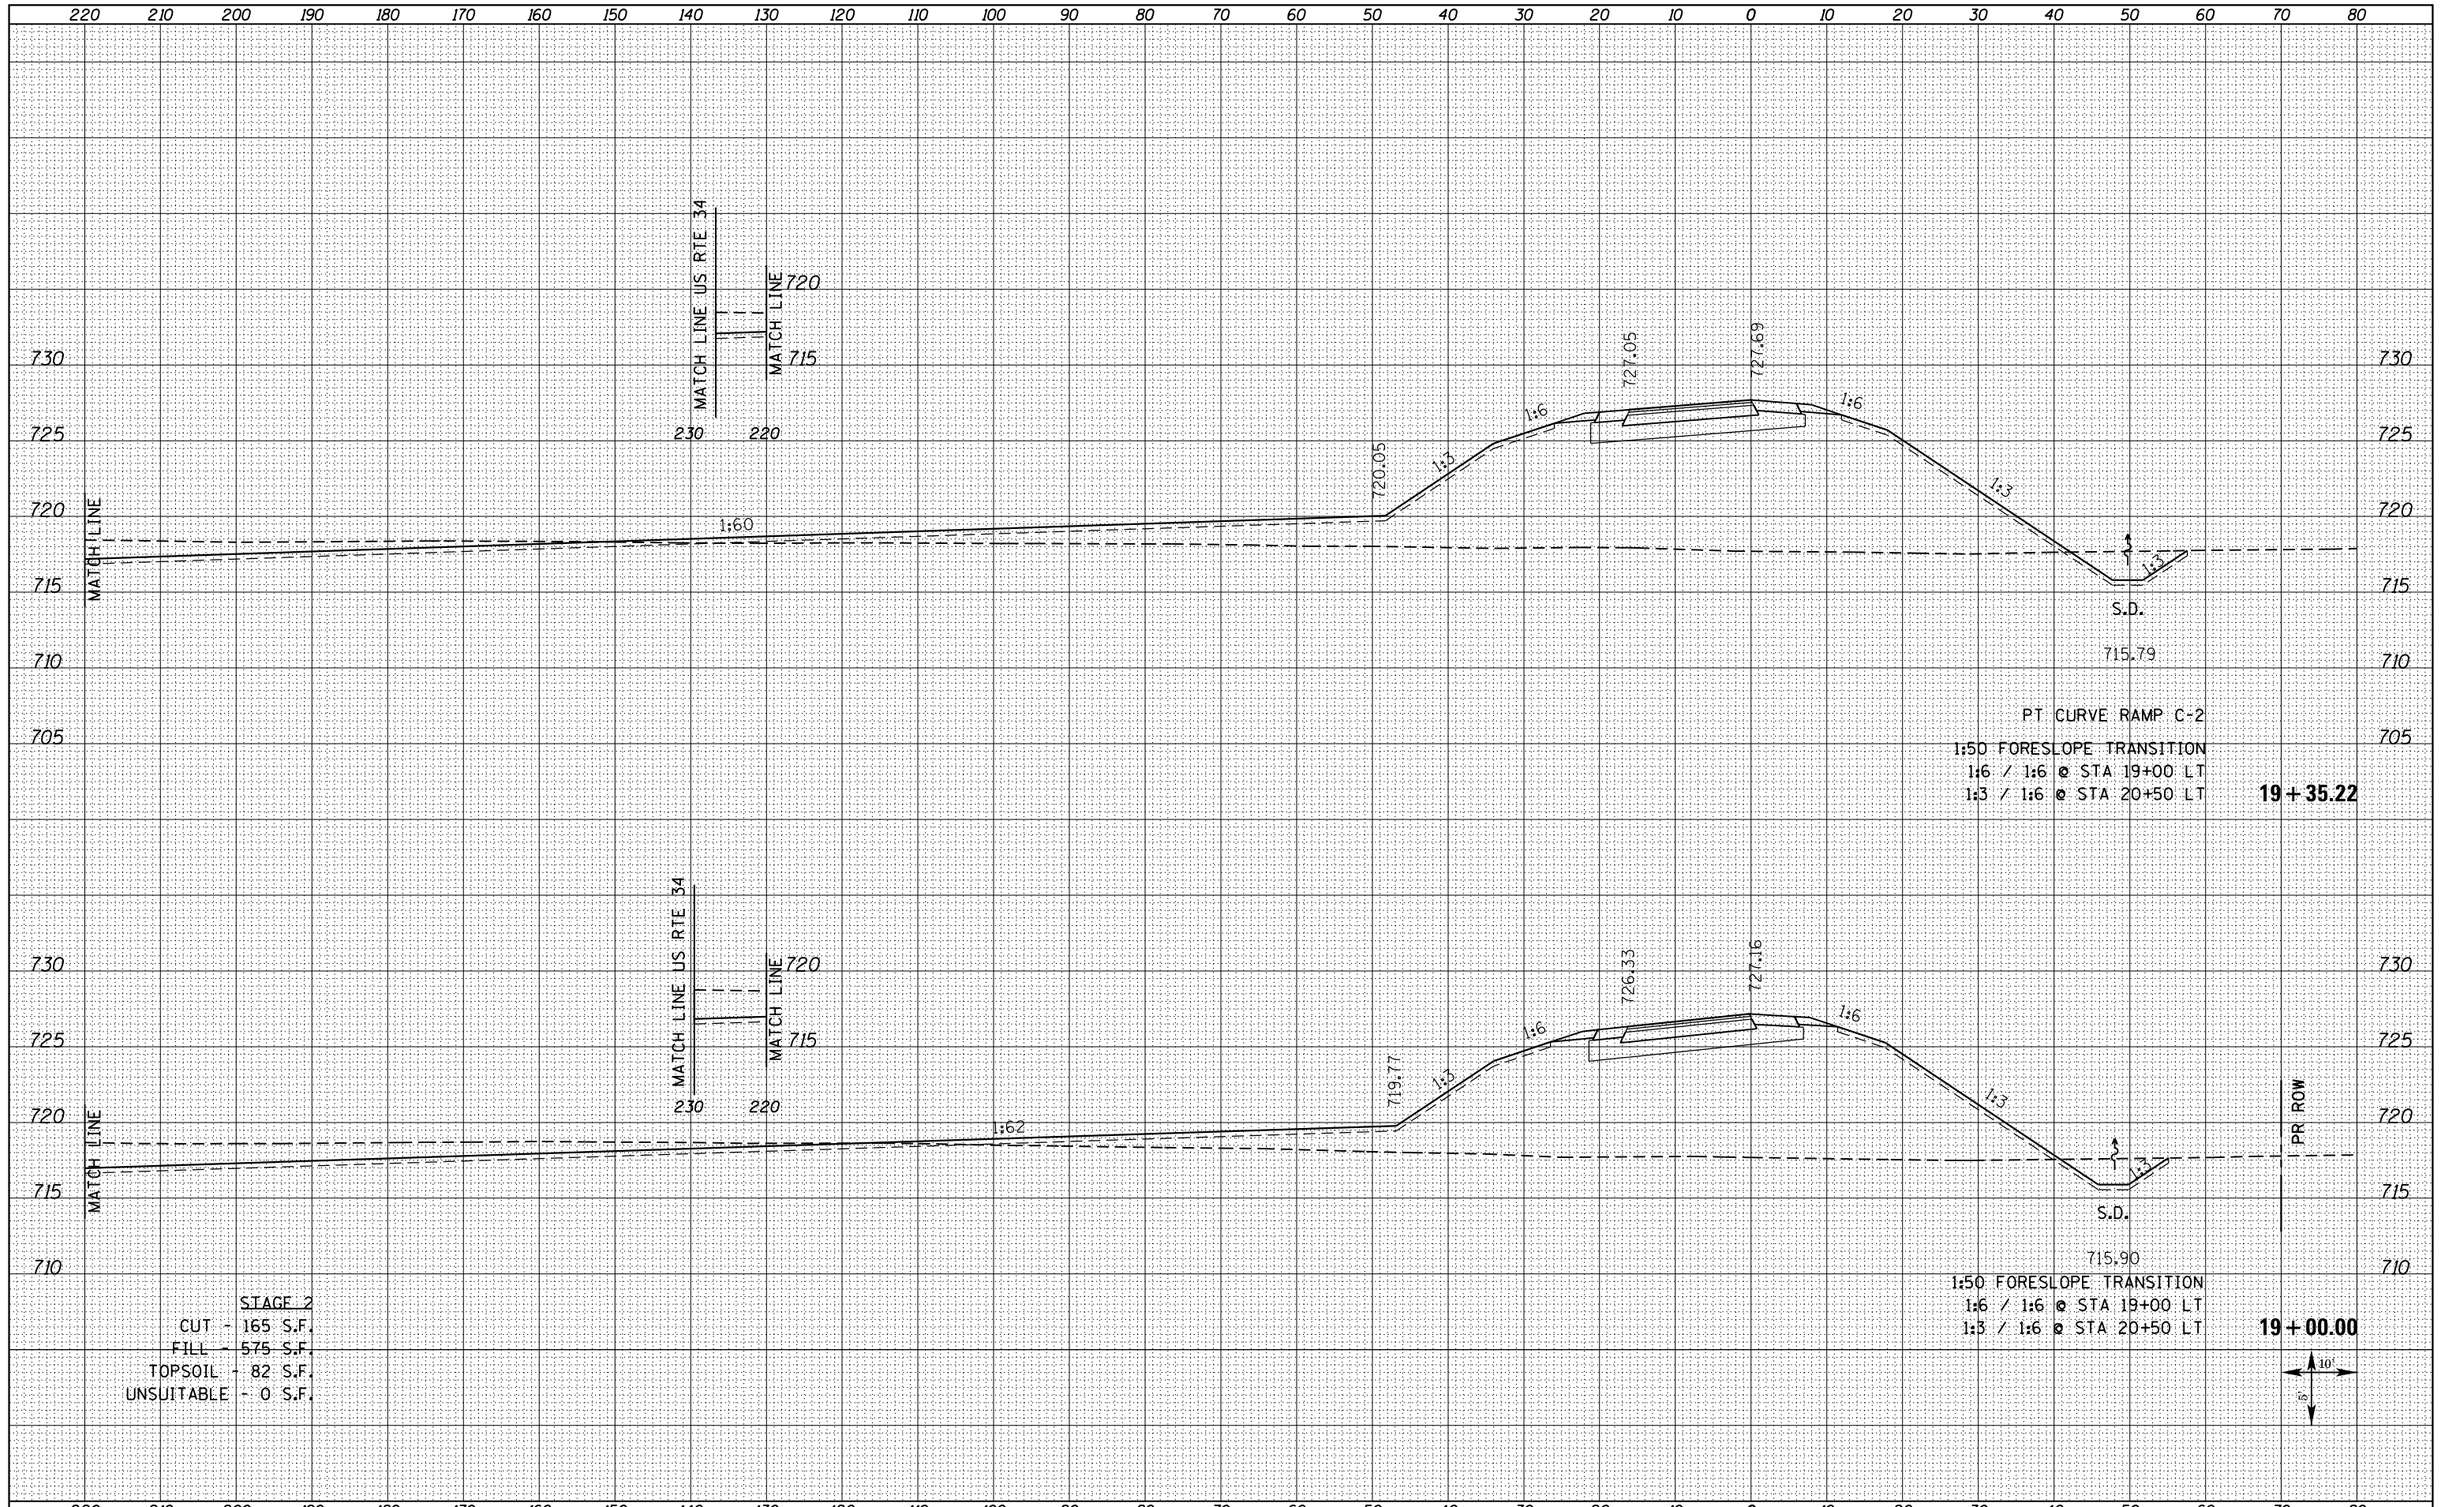

FINAL SURVEY

NO.	NOTE BOOK	SURVEYED	BY	DATE
		PLOTTED		
		TEMPLATE		
		AREAS		
		AREAS CHECKED		

ORIGINAL SURVEY

NO.	NOTE BOOK	SURVEYED	BY	DATE
		PLOTTED		
		TEMPLATE		
		AREAS		
		AREAS CHECKED		

STAGE 2
CUT - 165 S.F.
FILL - 575 S.F.
TOPSOIL - 82 S.F.
UNSUITABLE - 0 S.F.

FILE NAME = D468409-SHT-XSSHT-RAMPC_REV.dgn	USER NAME = zach1	DESIGNED - DBS	REVISED -
		DRAWN - PSBA	REVISED -
	PLOT SCALE = 20.0000 ' / in.	CHECKED - CSB	REVISED -
	PLOT DATE = 10/16/2012	DATE - 10/2012	REVISED -

STATE OF ILLINOIS
DEPARTMENT OF TRANSPORTATION

CROSS SECTIONS
RAMP C

SCALE: NOTED | SHEET NO. 12 OF 15 SHEETS | STA. 19+00.00 | TO STA. 19+35.22

F.A.P. RTE.	SECTION	COUNTY	TOTAL SHEETS	SHEET NO.
313	7-2 ; 6-1	HENDERSON	976	900
		CONTRACT NO. 68409		
		ILLINOIS FED. AID PROJECT		