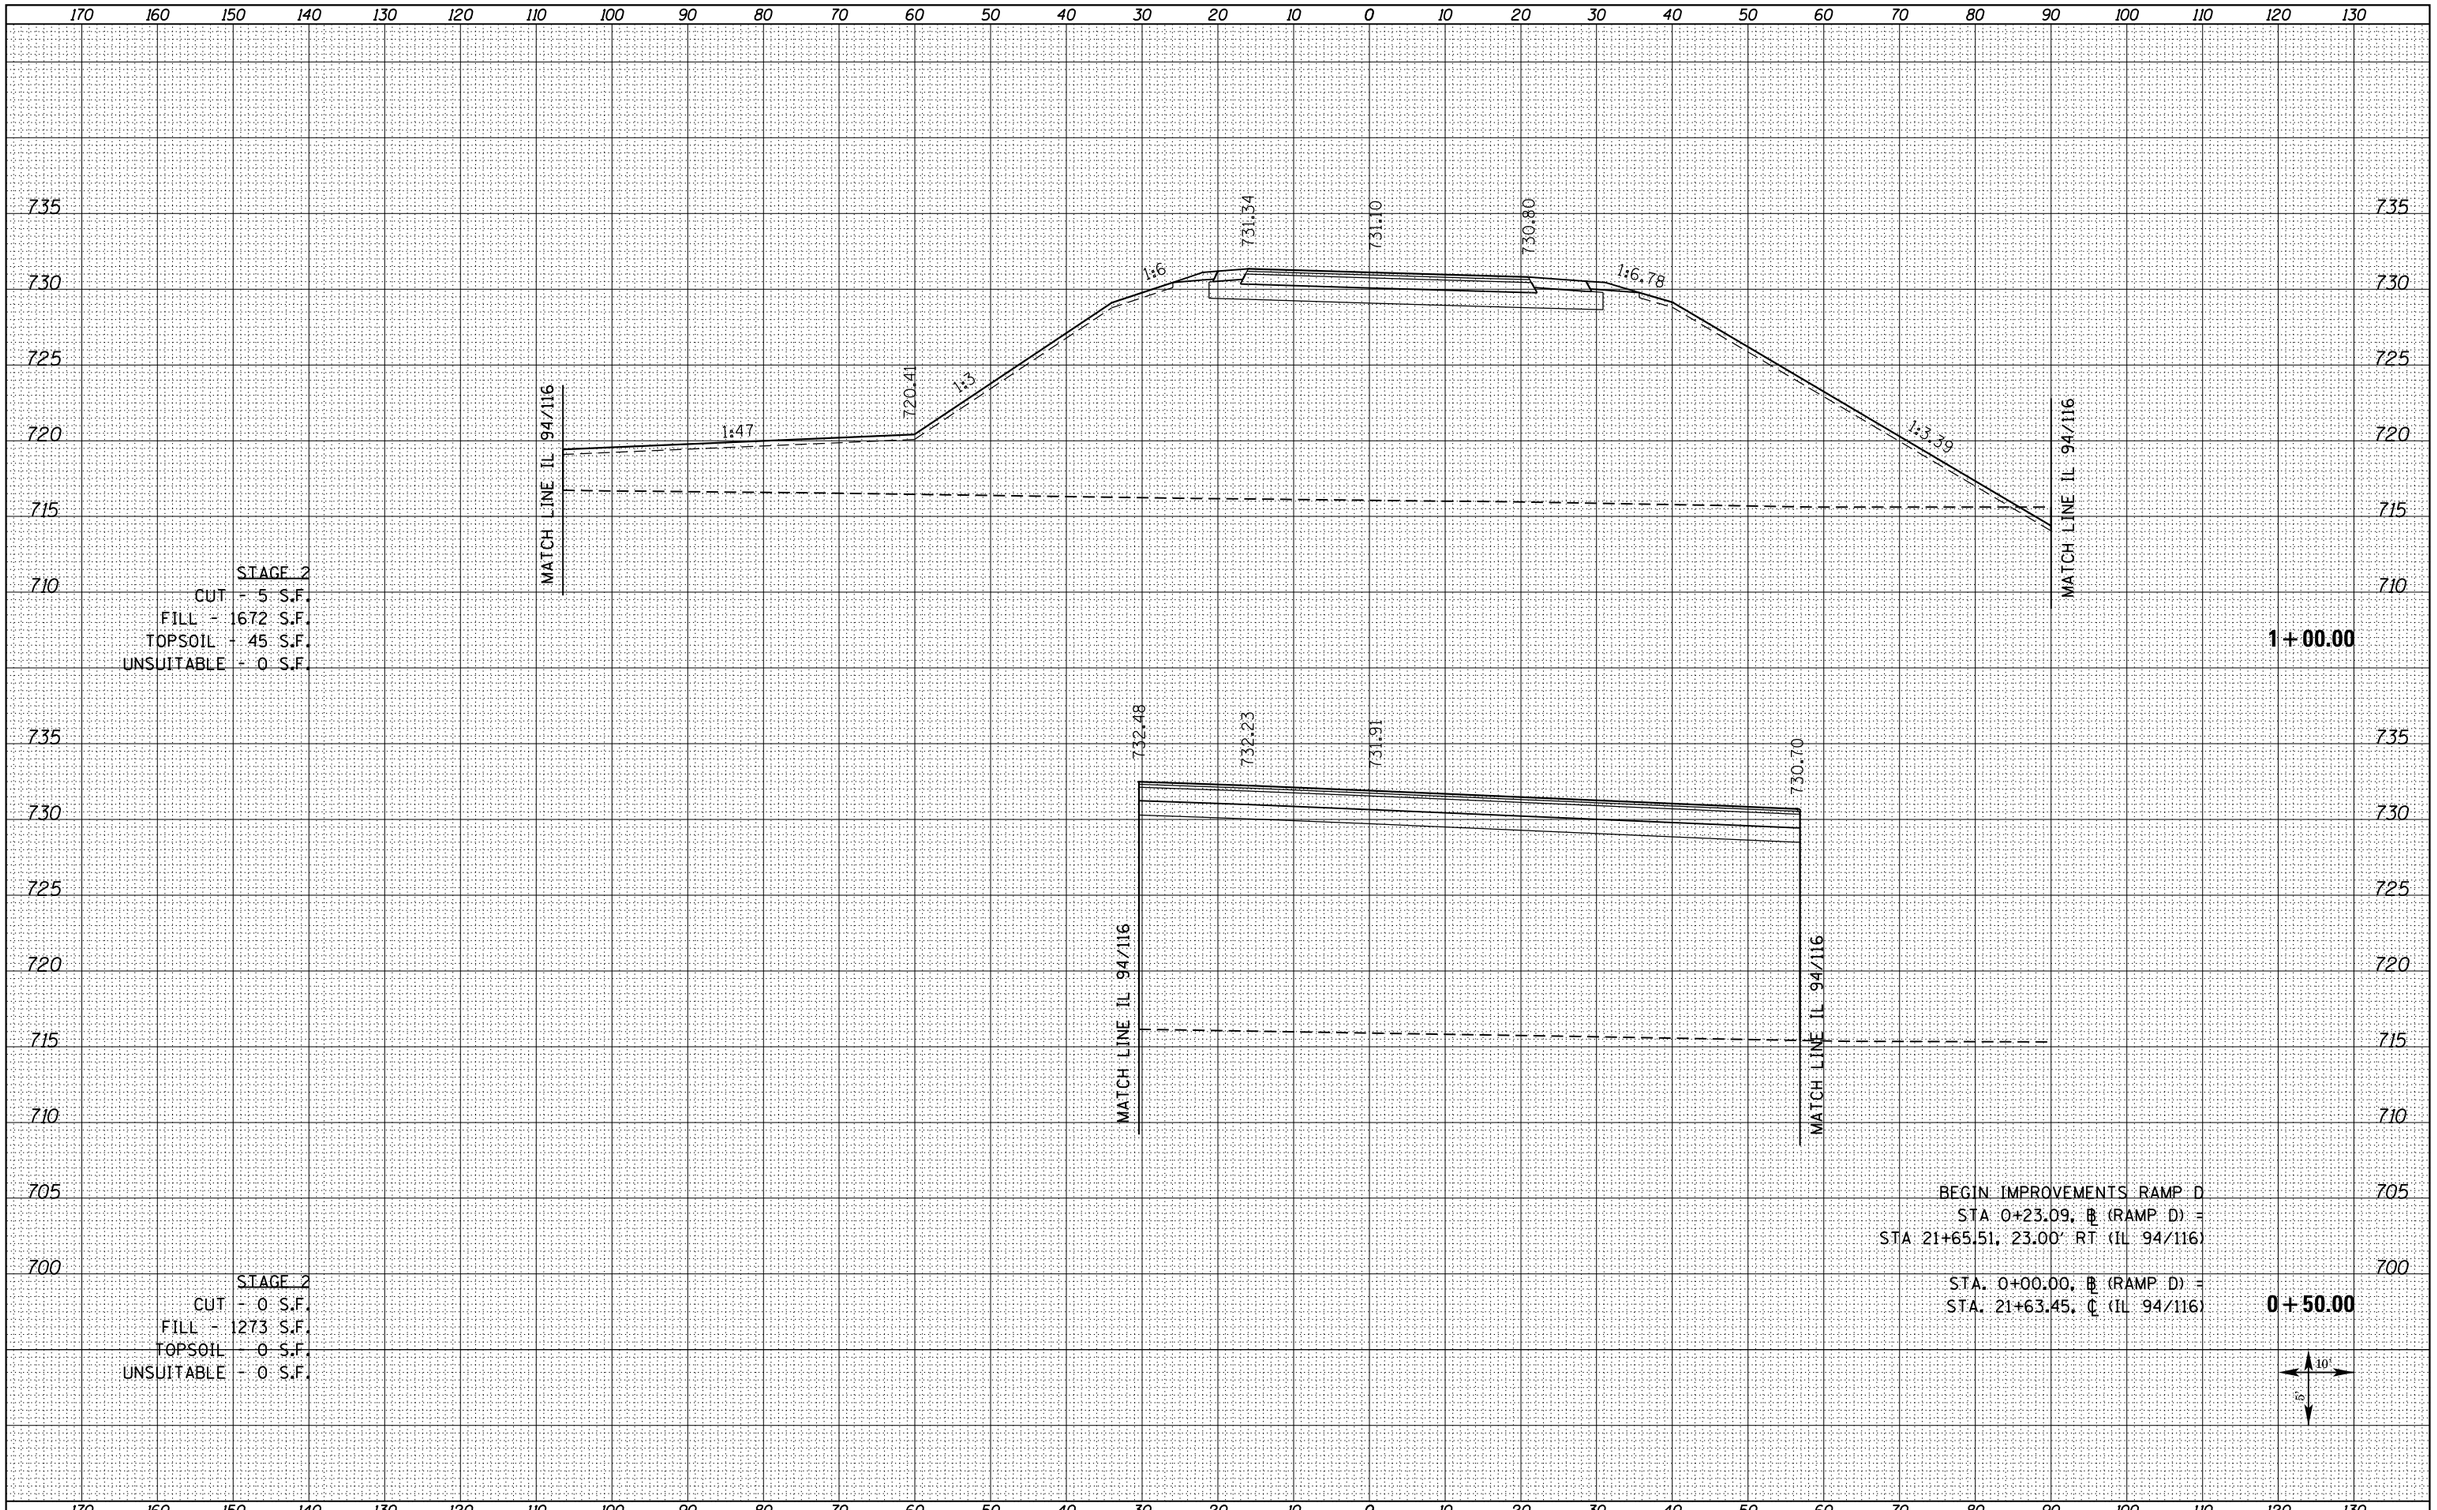

STAGE 2
CUT - 5 S.F.
FILL - 1672 S.F.
TOPSOIL - 45 S.F.
UNSUITABLE - 0 S.F.

STAGE 2
CUT - 0 S.F.
FILL - 1273 S.F.
TOPSOIL - 0 S.F.
UNSUITABLE - 0 S.F.

BEGIN IMPROVEMENTS RAMP D
STA 0+23.09, ℄ (RAMP D) =
STA 21+65.51, 23.00' RT (IL 94/116)

STA. 0+00.00, ℄ (RAMP D) =
STA. 21+63.45, ℄ (IL 94/116)

FINAL SURVEY
NOTE BOOK
NO.
SURVEYED
PLOTTED
TEMPLATE
AREAS
AREAS CHECKED
BY
DATE

ORIGINAL SURVEY
NOTE BOOK
NO.
SURVEYED
PLOTTED
TEMPLATE
AREAS
AREAS CHECKED
BY
DATE

FILE NAME = D468409-SHT-XSSHT-RAMPD_REV.dgn	USER NAME = zachl	DESIGNED - DBS	REVISED -
		DRAWN - PSBA	REVISED -
	PLOT SCALE = 20.0000 ' / in.	CHECKED - CSB	REVISED -
	PLOT DATE = 10/16/2012	DATE - 10/2012	REVISED -

STATE OF ILLINOIS
DEPARTMENT OF TRANSPORTATION

CROSS SECTIONS
RAMP D

SCALE: NOTED | SHEET NO. 1 OF 10 SHEETS | STA. +50.00 | TO STA. 1+00.00

F.A.P. RTE.	SECTION	COUNTY	TOTAL SHEETS	SHEET NO.
313	7-2 ; 6-1	HENDERSON	976	904
		CONTRACT NO. 68409		
	ILLINOIS FED. AID PROJECT			