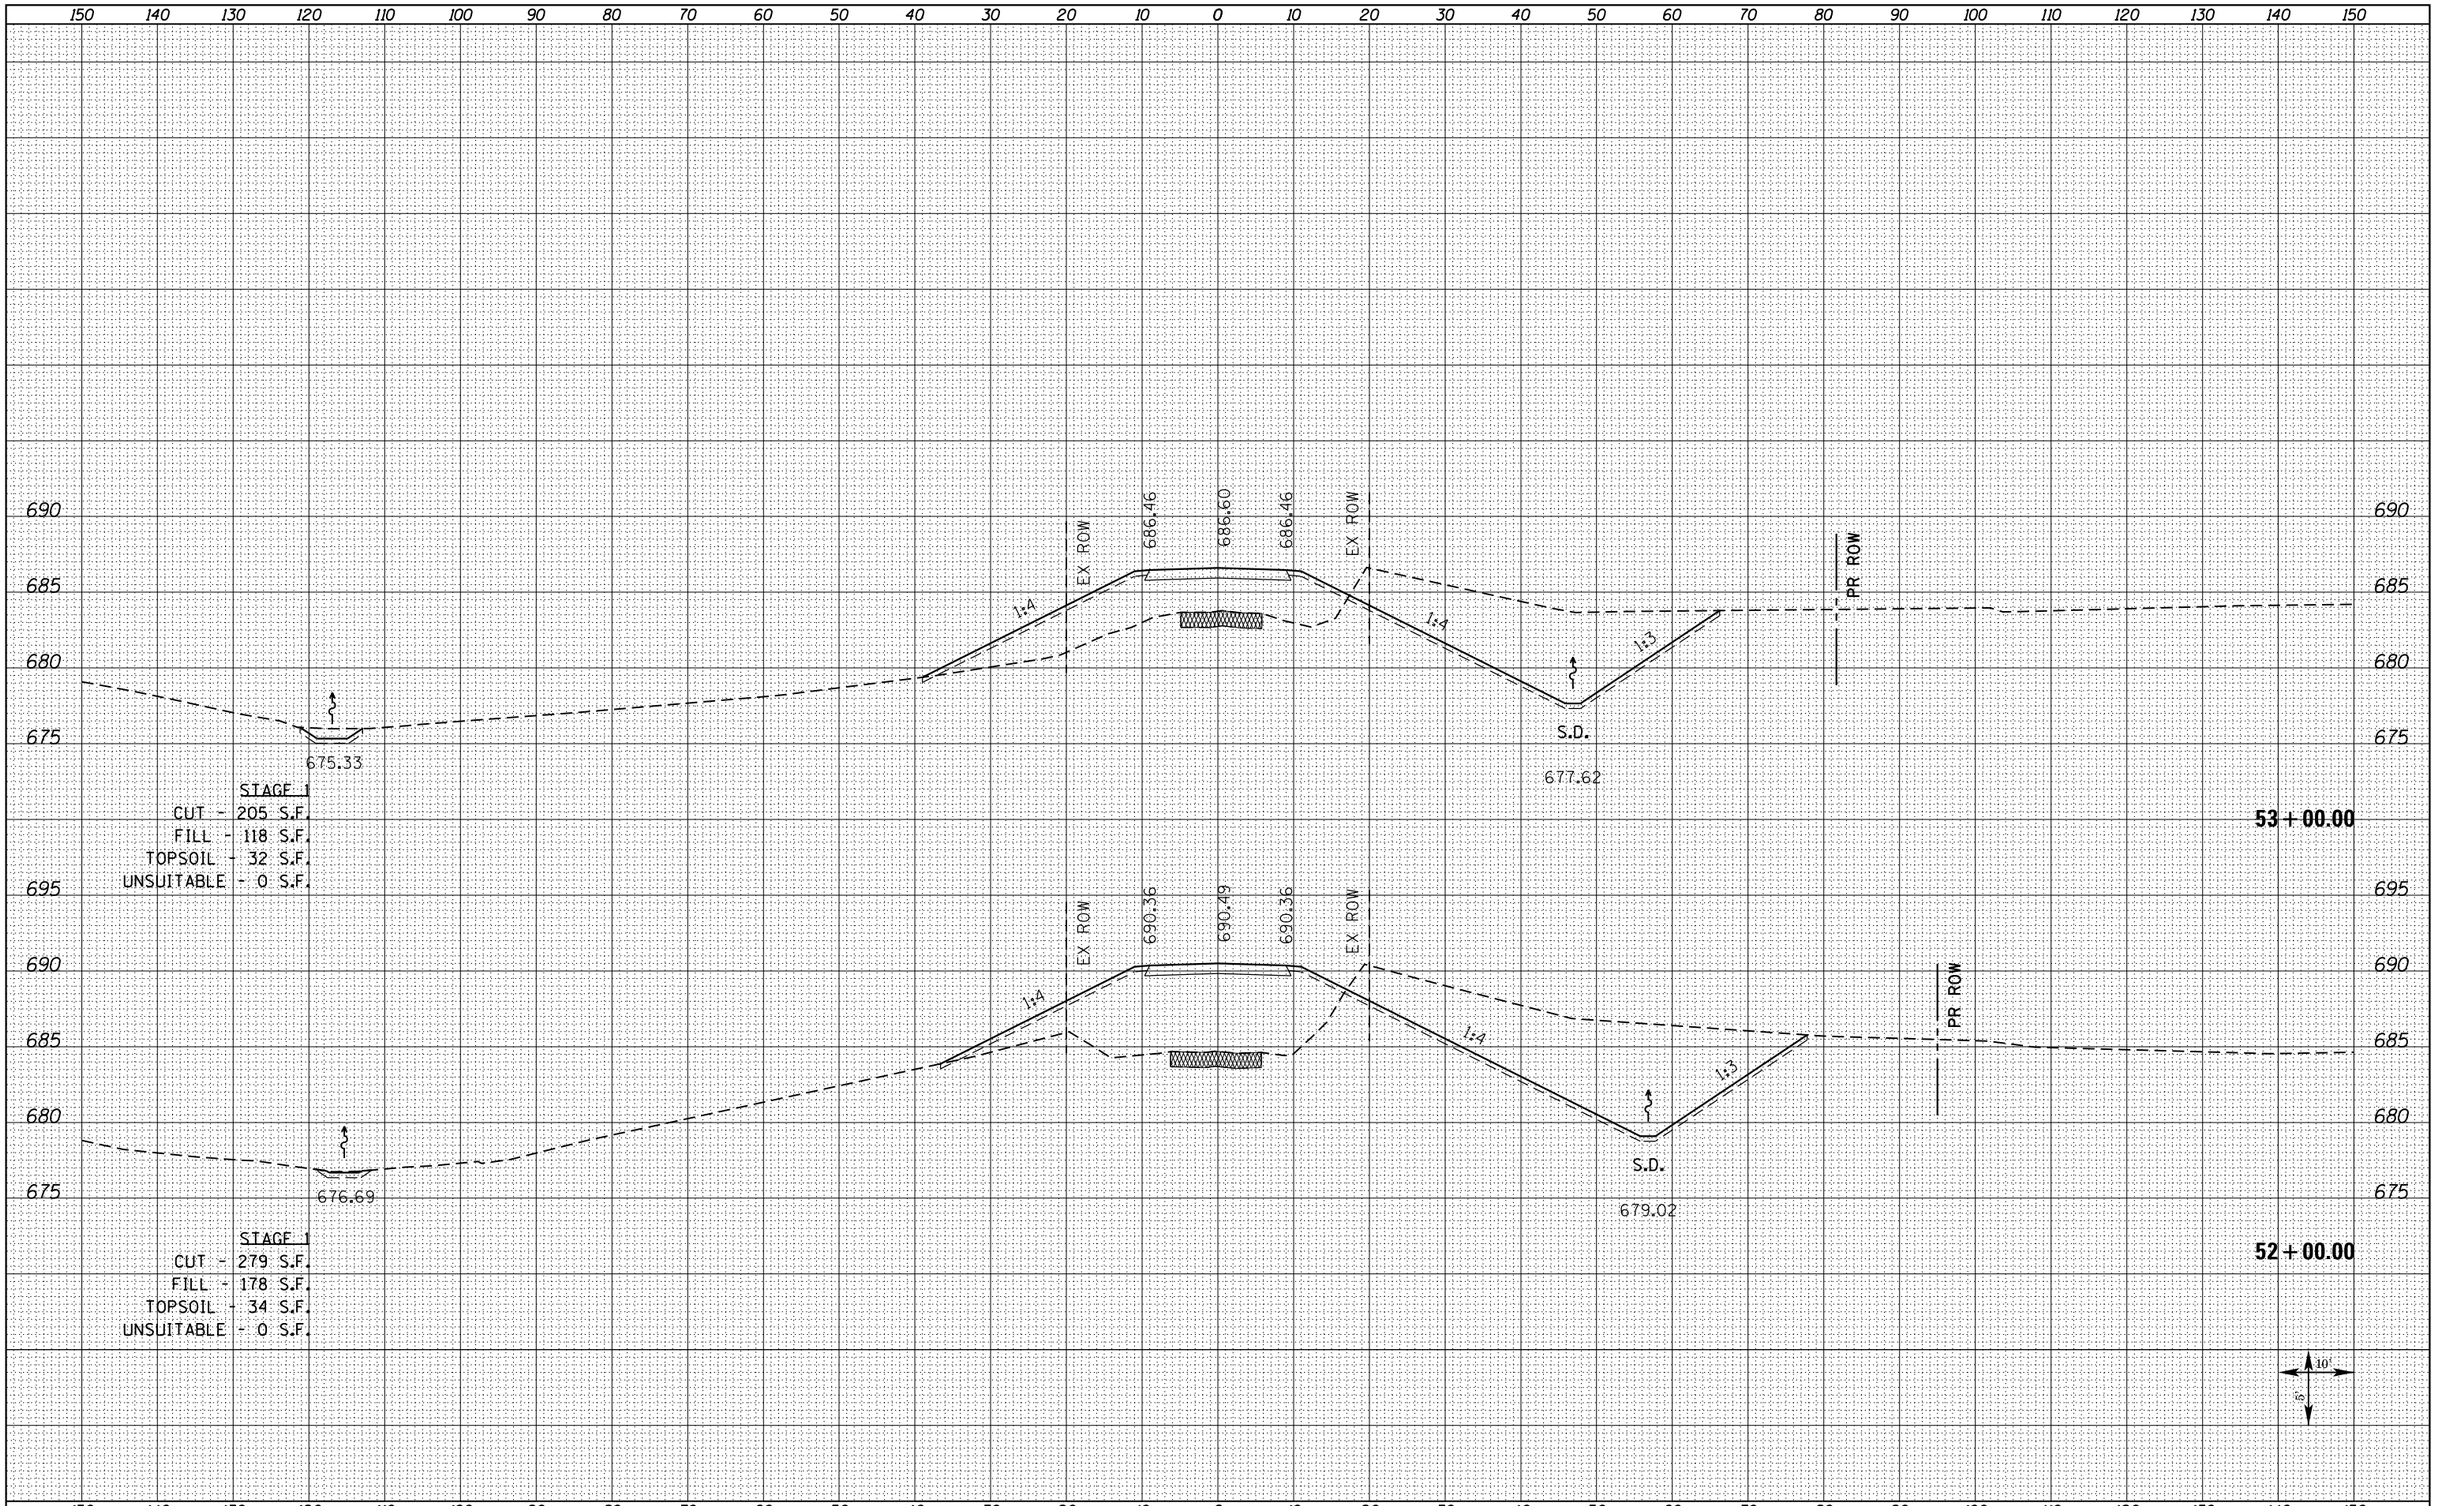

STAGE 1
CUT - 205 S.F.
FILL - 118 S.F.
TOPSOIL - 32 S.F.
UNSUITABLE - 0 S.F.

STAGE 1
CUT - 279 S.F.
FILL - 178 S.F.
TOPSOIL - 34 S.F.
UNSUITABLE - 0 S.F.

FINAL SURVEY
ORIGINAL SURVEY
NOTE BOOK
NO.
SURVEYED
PLOTTED
TEMPLATE
AREAS
AREAS CHECKED
BY
DATE

FILE NAME = D468409-SHT-XSSHT-TR138-1650E-D.dgn	USER NAME = zachl	DESIGNED - DBS	REVISED -
		DRAWN - PSBA	REVISED -
	PLOT SCALE = 20.0000 ' / in.	CHECKED - CSB	REVISED -
	PLOT DATE = 10/16/2012	DATE - 10/2012	REVISED -

STATE OF ILLINOIS
DEPARTMENT OF TRANSPORTATION

CROSS SECTIONS
TR 138 (1650E)

SCALE: NOTED | SHEET NO. 4 OF 6 SHEETS | STA. 52+00.00 | TO STA.53+00.00

F.A.P. RTE.	SECTION	COUNTY	TOTAL SHEETS	SHEET NO.
313	7-2 ; 6-1	HENDERSON	976	937
		CONTRACT NO. 68409		
	ILLINOIS FED. AID PROJECT			