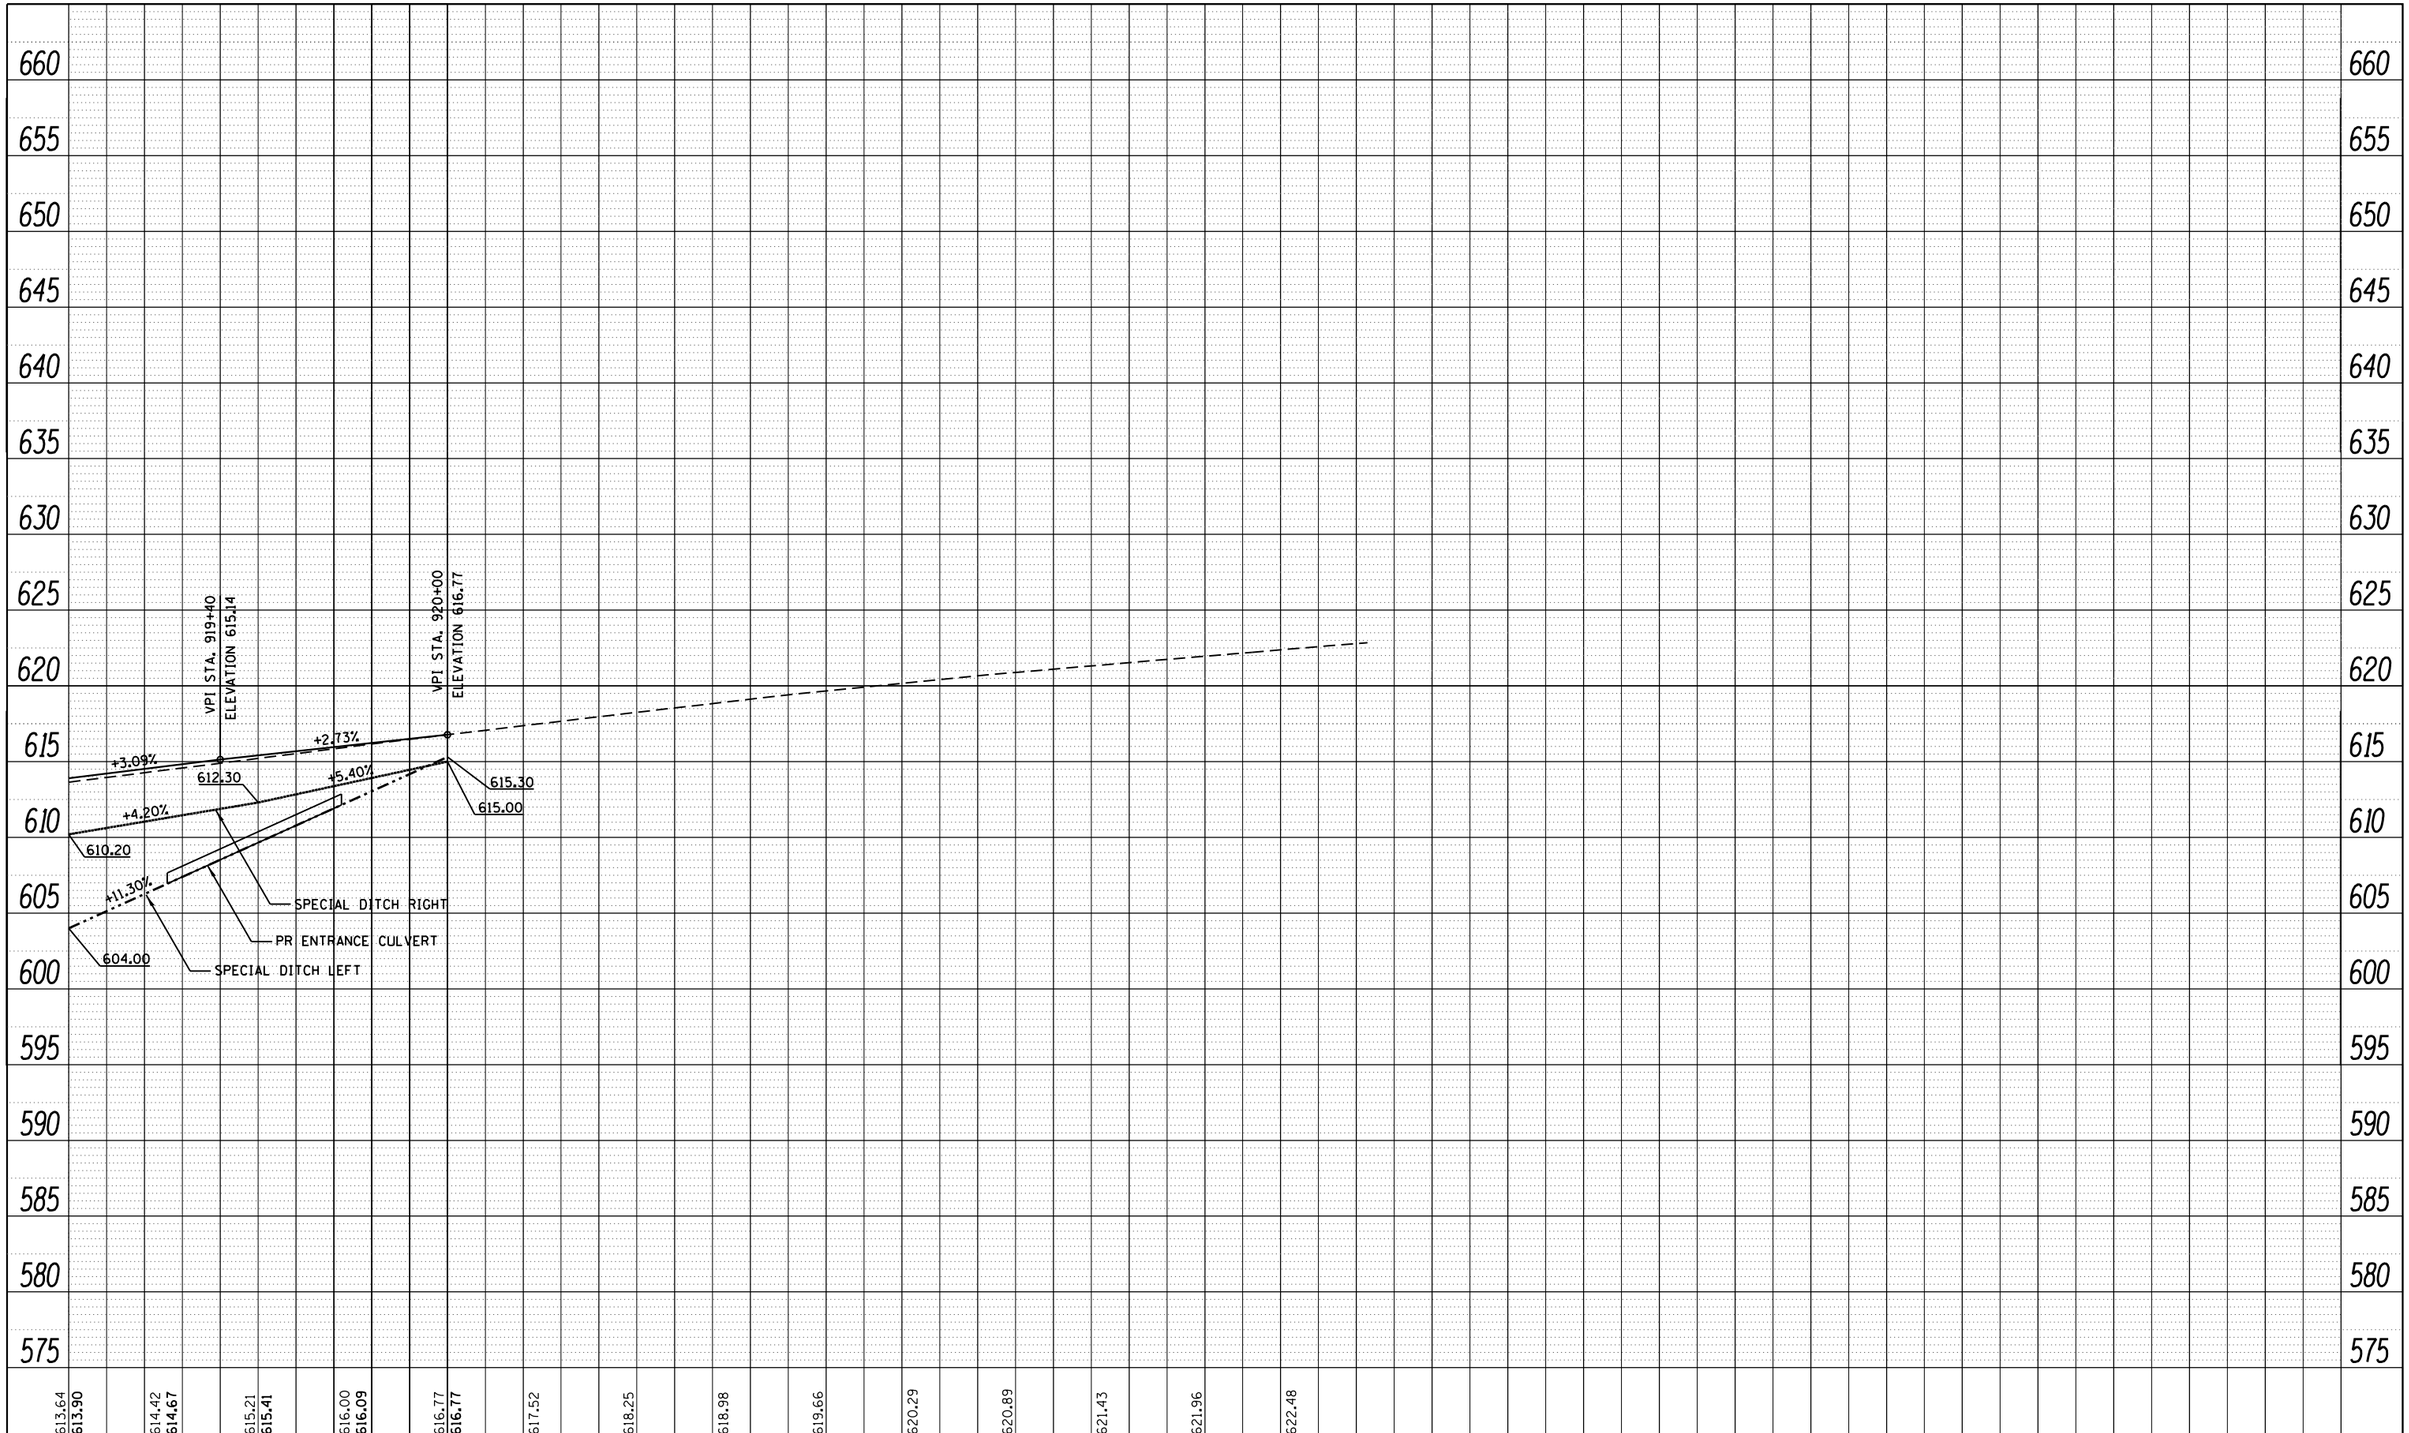

PLAN

		BY	DATE
SURVEYED			
PLOTTED			
ALIGNMENT CHECKED			
RT. OF WAY CHECKED			
CADD FILE NAME			
NOTE BOOK NO.			

PROFILE

		BY	DATE
SURVEYED			
PLOTTED			
GRADES CHECKED			
B.M. NOTED			
STRUCTURE NOTATNS CHKD			
NOTE BOOK NO.			

FILE NAME = c:\pw_work\pwidot\sparksgw\d0325252\d672A19-sht-024-pro-003.dgn	USER NAME = sparksgw	DESIGNED -	REVISED -
		DRAWN -	REVISED -
	PLOT SCALE = 40.0000 ' / in.	CHECKED -	REVISED -
CB PROJECT NO	PLOT DATE = Oct-19-2012 02:14:17PM	DATE - / /	REVISED -

STATE OF ILLINOIS
DEPARTMENT OF TRANSPORTATION

PROFILE – IL 16

SCALE: | SHEET NO. 3 OF 3 SHEETS | STA. 919+00 TO STA. 924+00

F.A.P. RTE.	SECTION	COUNTY	TOTAL SHEETS	SHEET NO.
325	116BR-1	MACOUPIN	67	24
		CONTRACT NO. 72A19		
		ILLINOIS FED. AID PROJECT		