STATE OF ILLINOIS
DEPARTMENT OF TRANSPORTATION

F.A. 412	58-20 HVB	Macon	95	54	SHEET NO. 18 / 33 SHEETS

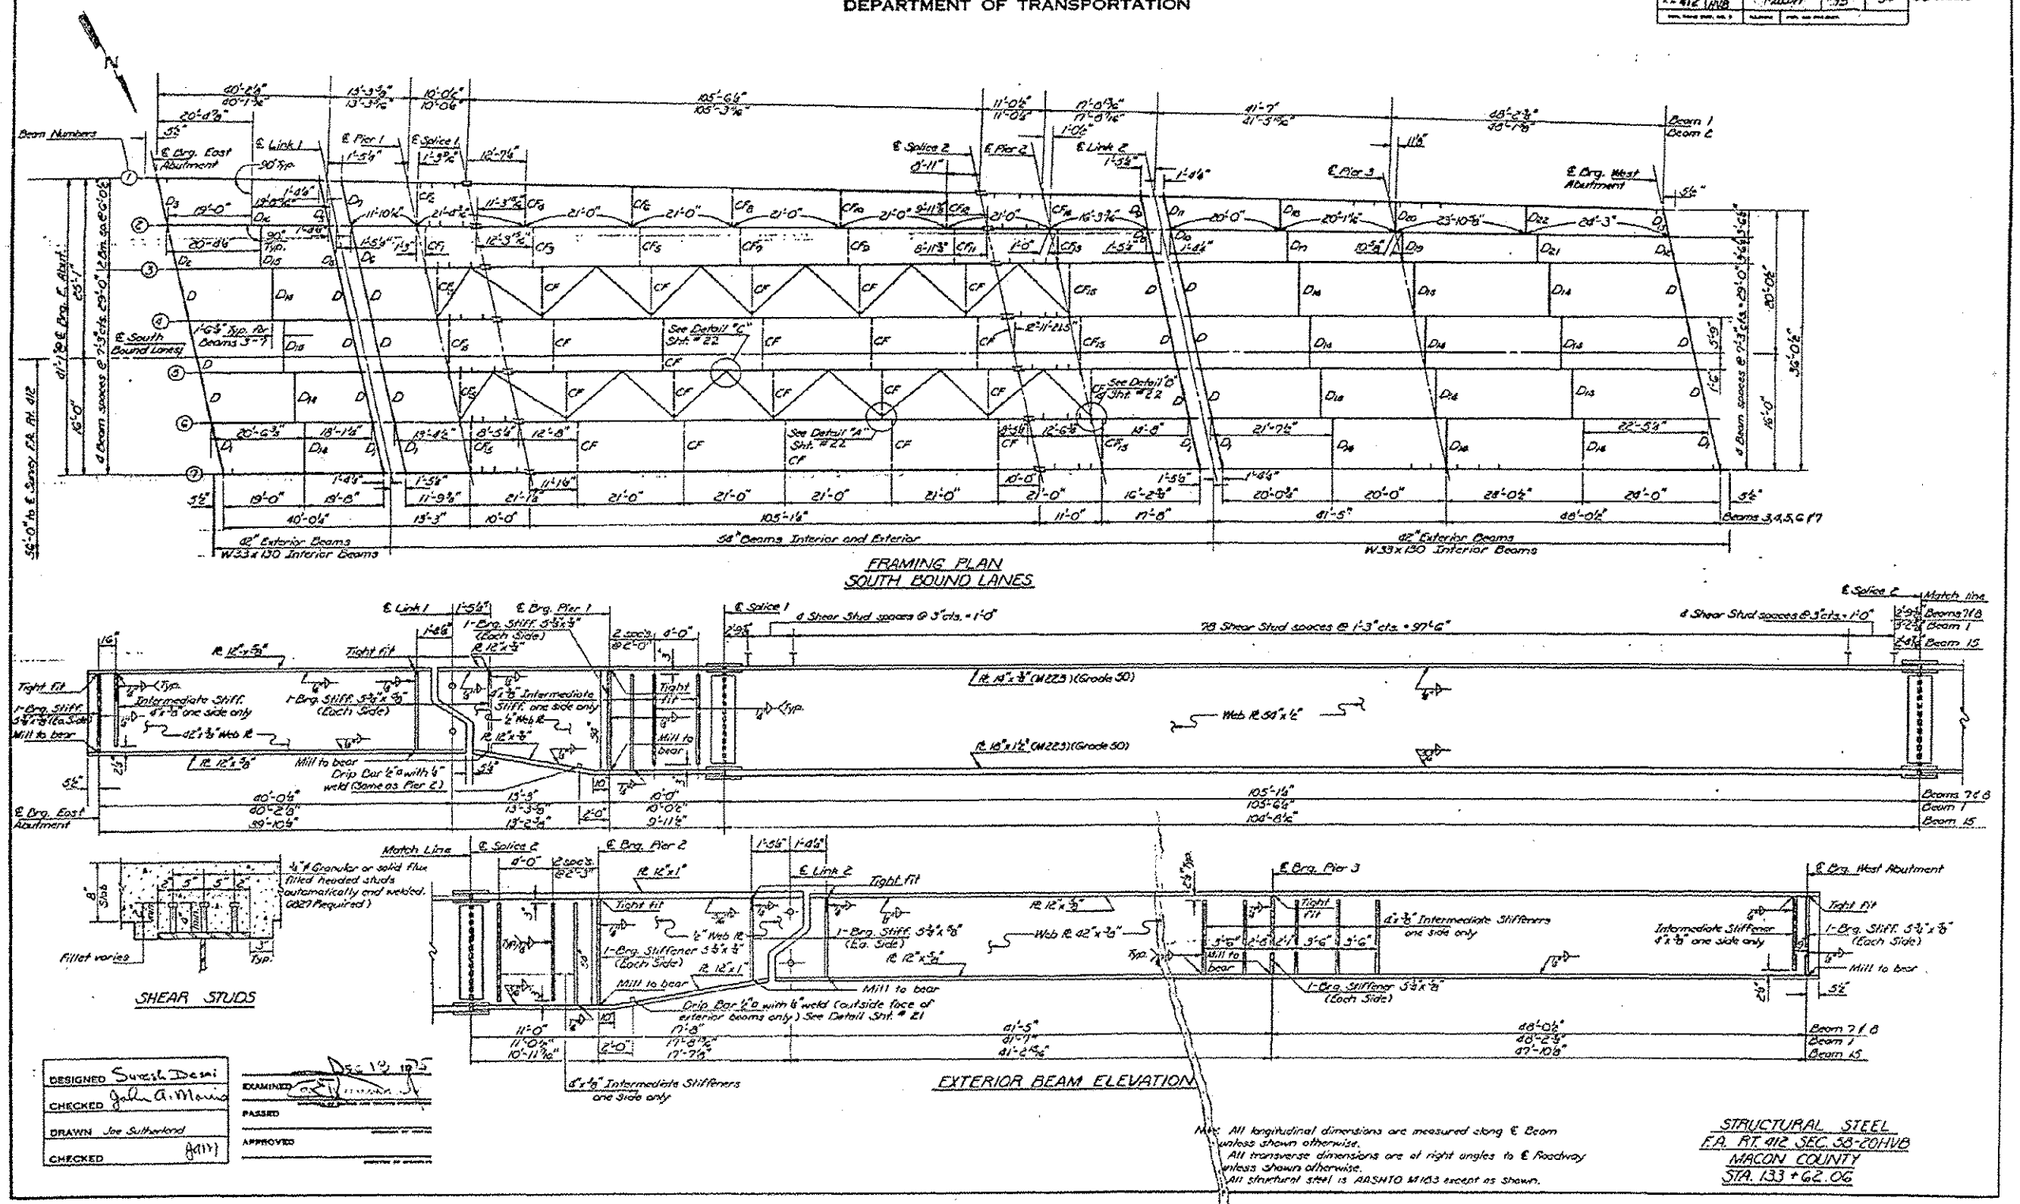

Note: All longitudinal dimensions are measured along ℄ Beam unless shown otherwise.
All transverse dimensions are at right angles to ℄ Roadway unless shown otherwise.
All structural steel is AASHTO M183 except as shown.

STRUCTURAL STEEL
F.A. RT. 412 SEC. 58-20HVB
MACON COUNTY
STA. 133 + 62.06

DESIGNED	Suresh Desai
CHECKED	John A. Morris
DRAWN	Joe Sutherland
CHECKED	

EXAMINED Dec 13 1975
PASSED
APPROVED

* VARIOUS ROUTES
** 07 BRIDGE PAINTING 2013-2

FILE NAME = c:\pw_work\pwidot\steffenmk\d0307287\D774580-sht-plan.dgn	USER NAME = steffenmk	DESIGNED -	REVISED -
		DRAWN -	REVISED -
	PLOT SCALE = 100.0000 ' / in.	CHECKED -	REVISED -
Default	PLOT DATE = 10/23/2012	DATE -	REVISED -

STATE OF ILLINOIS
DEPARTMENT OF TRANSPORTATION

EXISTING STRUTURE PLAN 058-0102

SCALE: NA | SHEET 3 OF 23 SHEETS | STA. | TO STA.

F.A. RTE.	SECTION	COUNTY	TOTAL SHEETS	SHEET NO.
*	**	MACON	27	7

CONTRACT NO. 74580
ILLINOIS FED. AID PROJECT