STATE OF ILLINOIS
DEPARTMENT OF TRANSPORTATION

| | | | | | |
|---|---|---|---|---|---|
| | | | | | SHEET NO. 20 |
| | 58,60 B | MACON | 50 | 25 | 33 SHEETS |

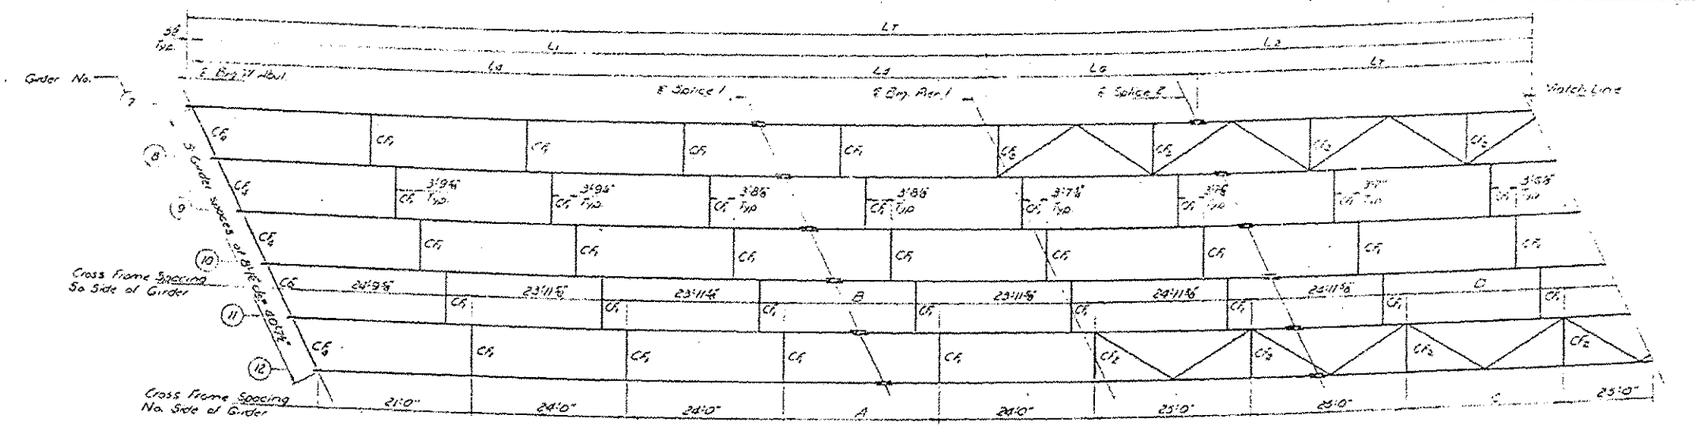


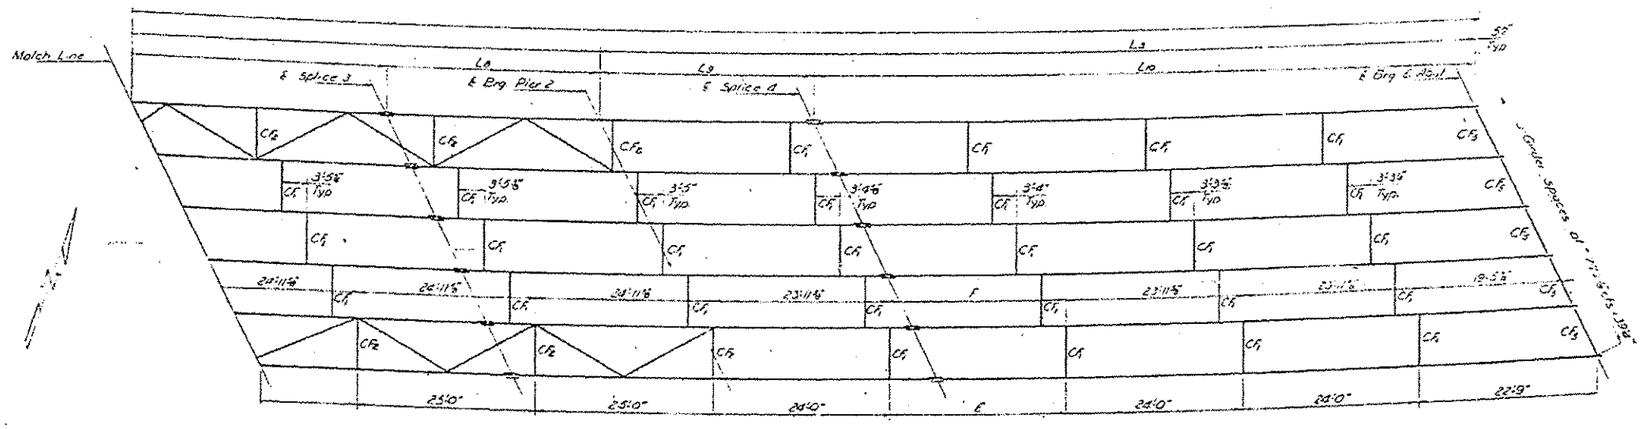


FRAMING PLAN
Girders are spaced @ 7'-2" cls. along radial lines

| | |
|---|---|
| DESIGNED | St. Cry & Lin |
| CHECKED | Y. Li & Hafiz |
| DRAWN | P. Daly |
| CHECKED | B.J.J. S.L. |

EXAMINED
PASSED
Approved

Notes:
Place $CF_1$ & $CF_2$ along radial lines.
See sheet #21 for table L thru L10 & A thru F dimensions.
See sheets #21 & #22 for remainder of Structural Steel details.

STRUCTURAL STEEL
EAST BOUND LANES
FAI RT. 72 SEC. 58-66B
MACON COUNTY
STA 721+12.00

* VARIOUS ROUTES
** 07 BRIDGE PAINTING 2013-2

| | | | |
|---|---|---|---|
| FILE NAME = d:\pw_work\pwidot\staffanmk\d0307287\D274580-sht-plan.dgn | USER NAME = staffanmk | DESIGNED - | REVISED - |
| | | DRAWN - | REVISED - |
| Default | PLOT SCALE = 100.0000 ' / in. | CHECKED - | REVISED - |
| | PLOT DATE = 10/23/2012 | DATE - | REVISED - |

STATE OF ILLINOIS
DEPARTMENT OF TRANSPORTATION

EXISTING STRUTURE PLAN
058-0093 (EB)
SCALE: NA | SHEET 21 OF 23 SHEETS | STA. | TO STA.

| F.A. RTE. | SECTION | COUNTY | TOTAL SHEETS | SHEET NO. |
|---|---|---|---|---|
| * | ** | MACON | 27 | 25 |
| | | CONTRACT NO. 74580 | | |
| | | ILLINOIS FED. AID PROJECT | | |