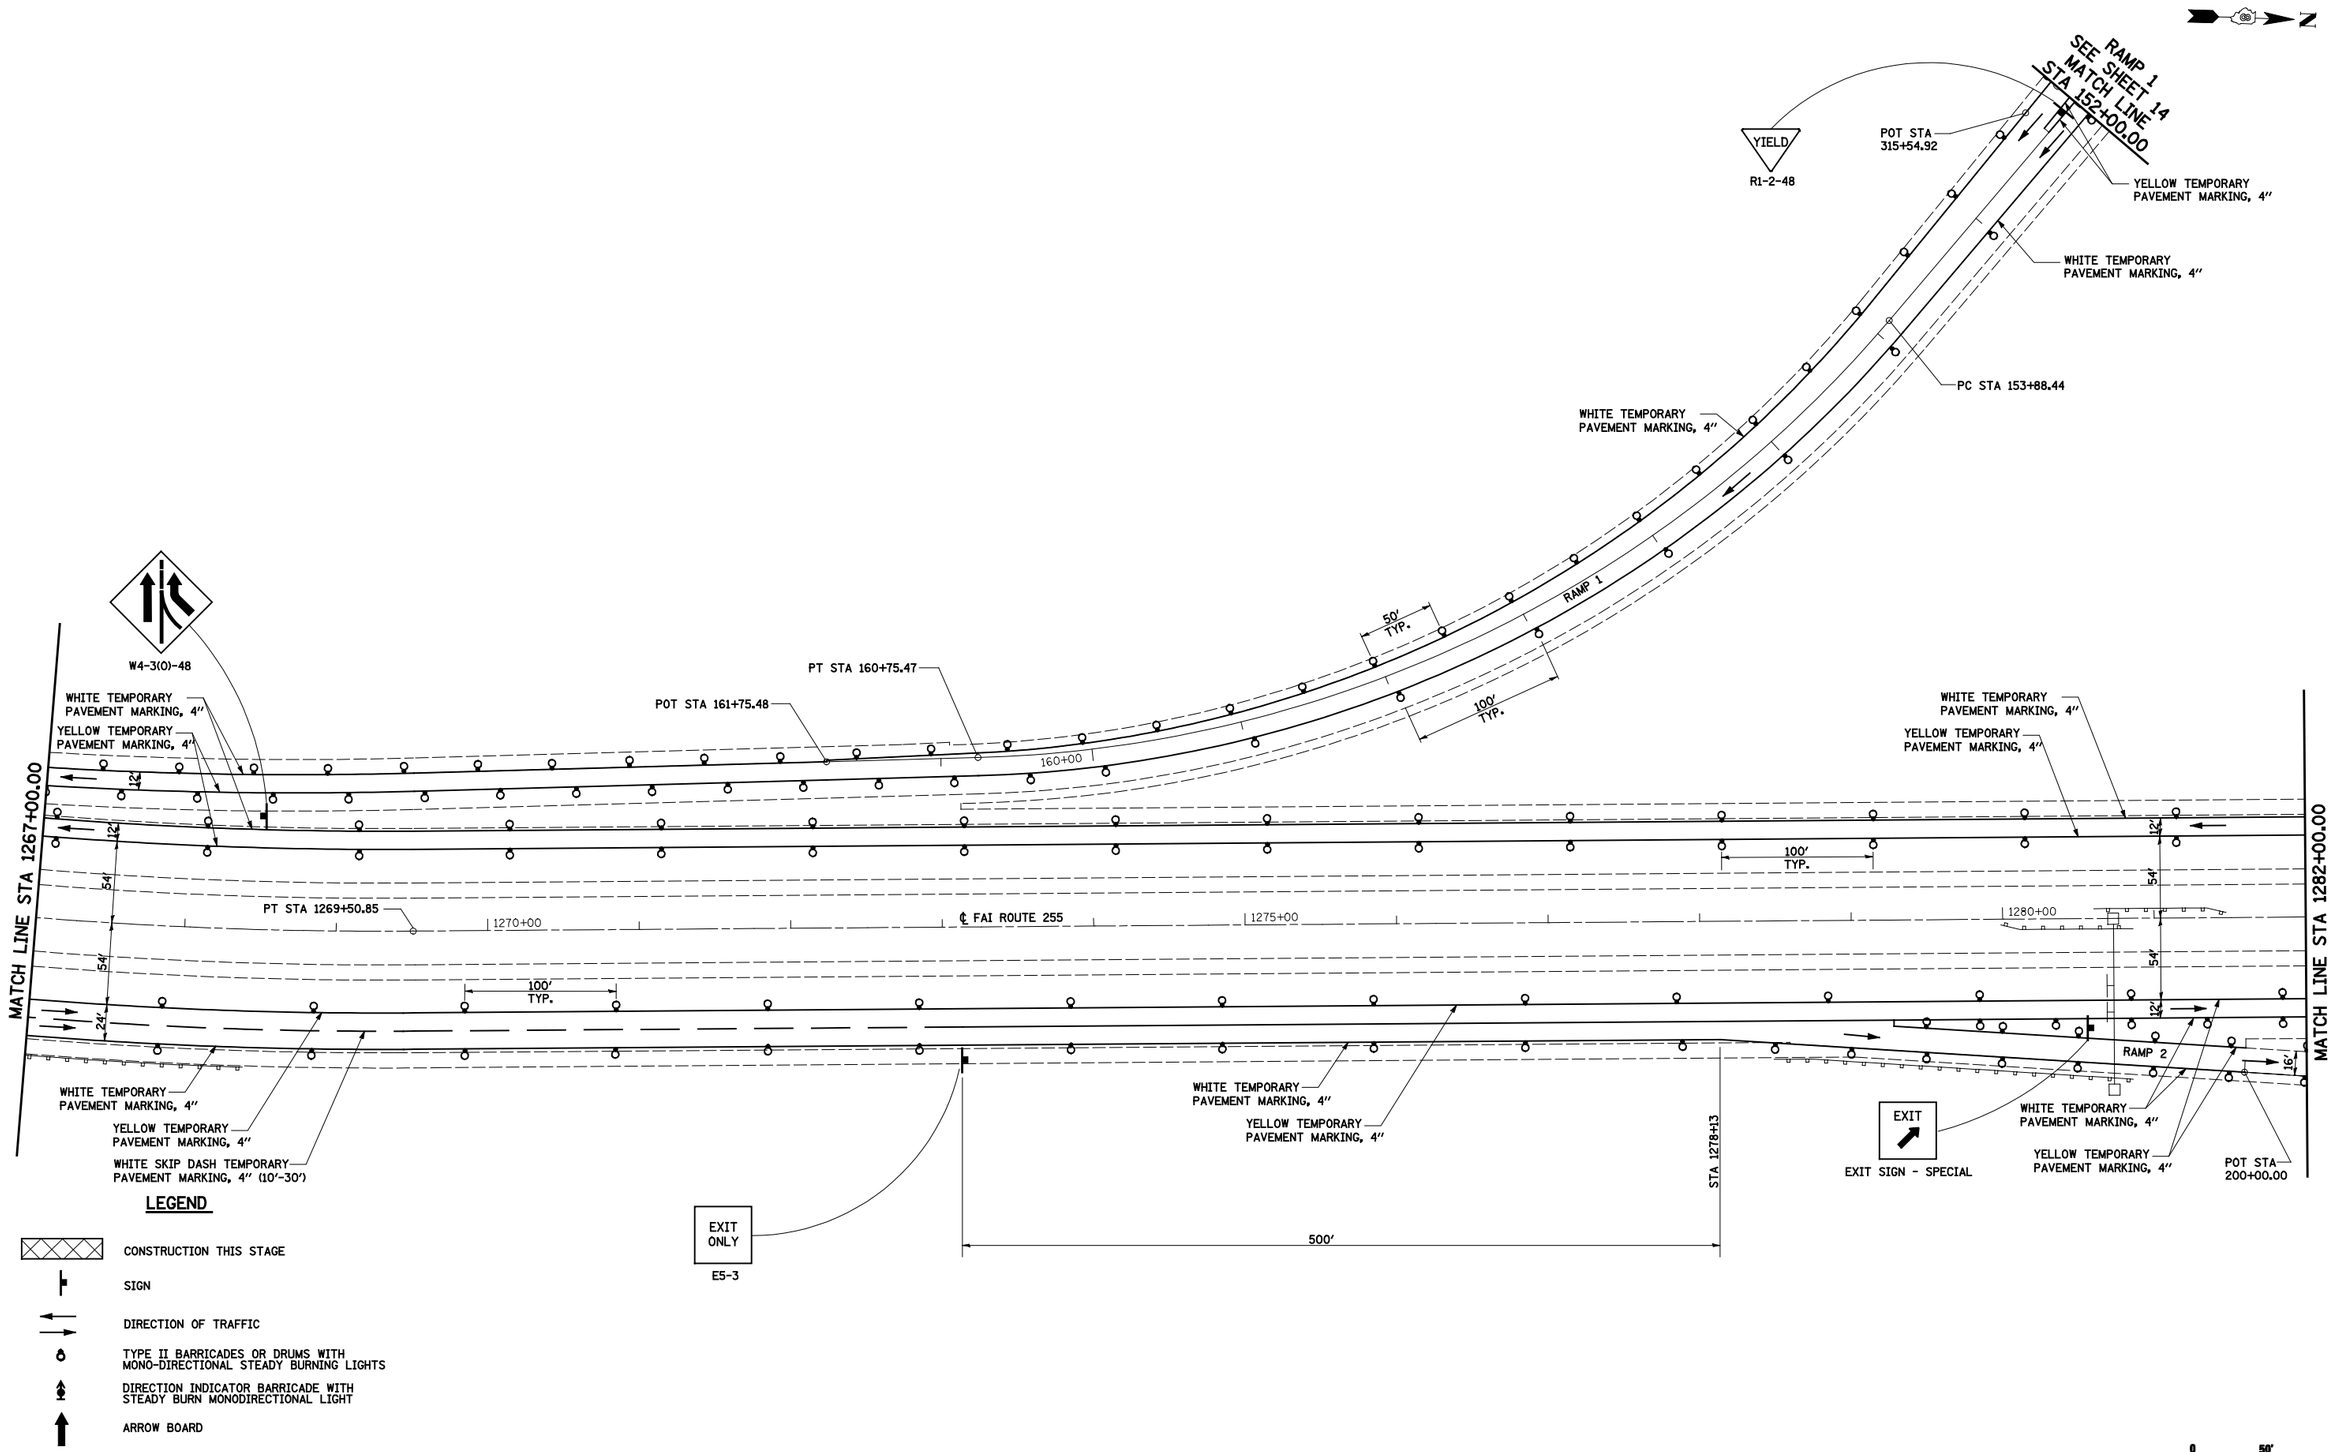

FILE NAME = $FILEL$	USER NAME = Paul	DESIGNED - JWS	REVISED -	STATE OF ILLINOIS DEPARTMENT OF TRANSPORTATION	STAGE CONSTRUCTION, STAGE 2		F.A.I RTE.	SECTION	COUNTY	TOTAL SHEETS / SHEET NO.
		DRAWN - PDB	REVISED -				255	60-(7,8)RS-2	MADISON	261 / 78
	PLOT SCALE = 100.0000 ' / IN.	CHECKED - BRM	REVISED -						CONTRACT NO. 76A89	
	PLOT DATE = 8/3/2012	DATE - 7-19-11	REVISED -		SCALE: 1"=50'	SHEET NO. 4 OF 14 SHEETS / STA. 1267+00.00 TO STA. 1282+00.00			ILLINOIS FED. AID PROJECT	