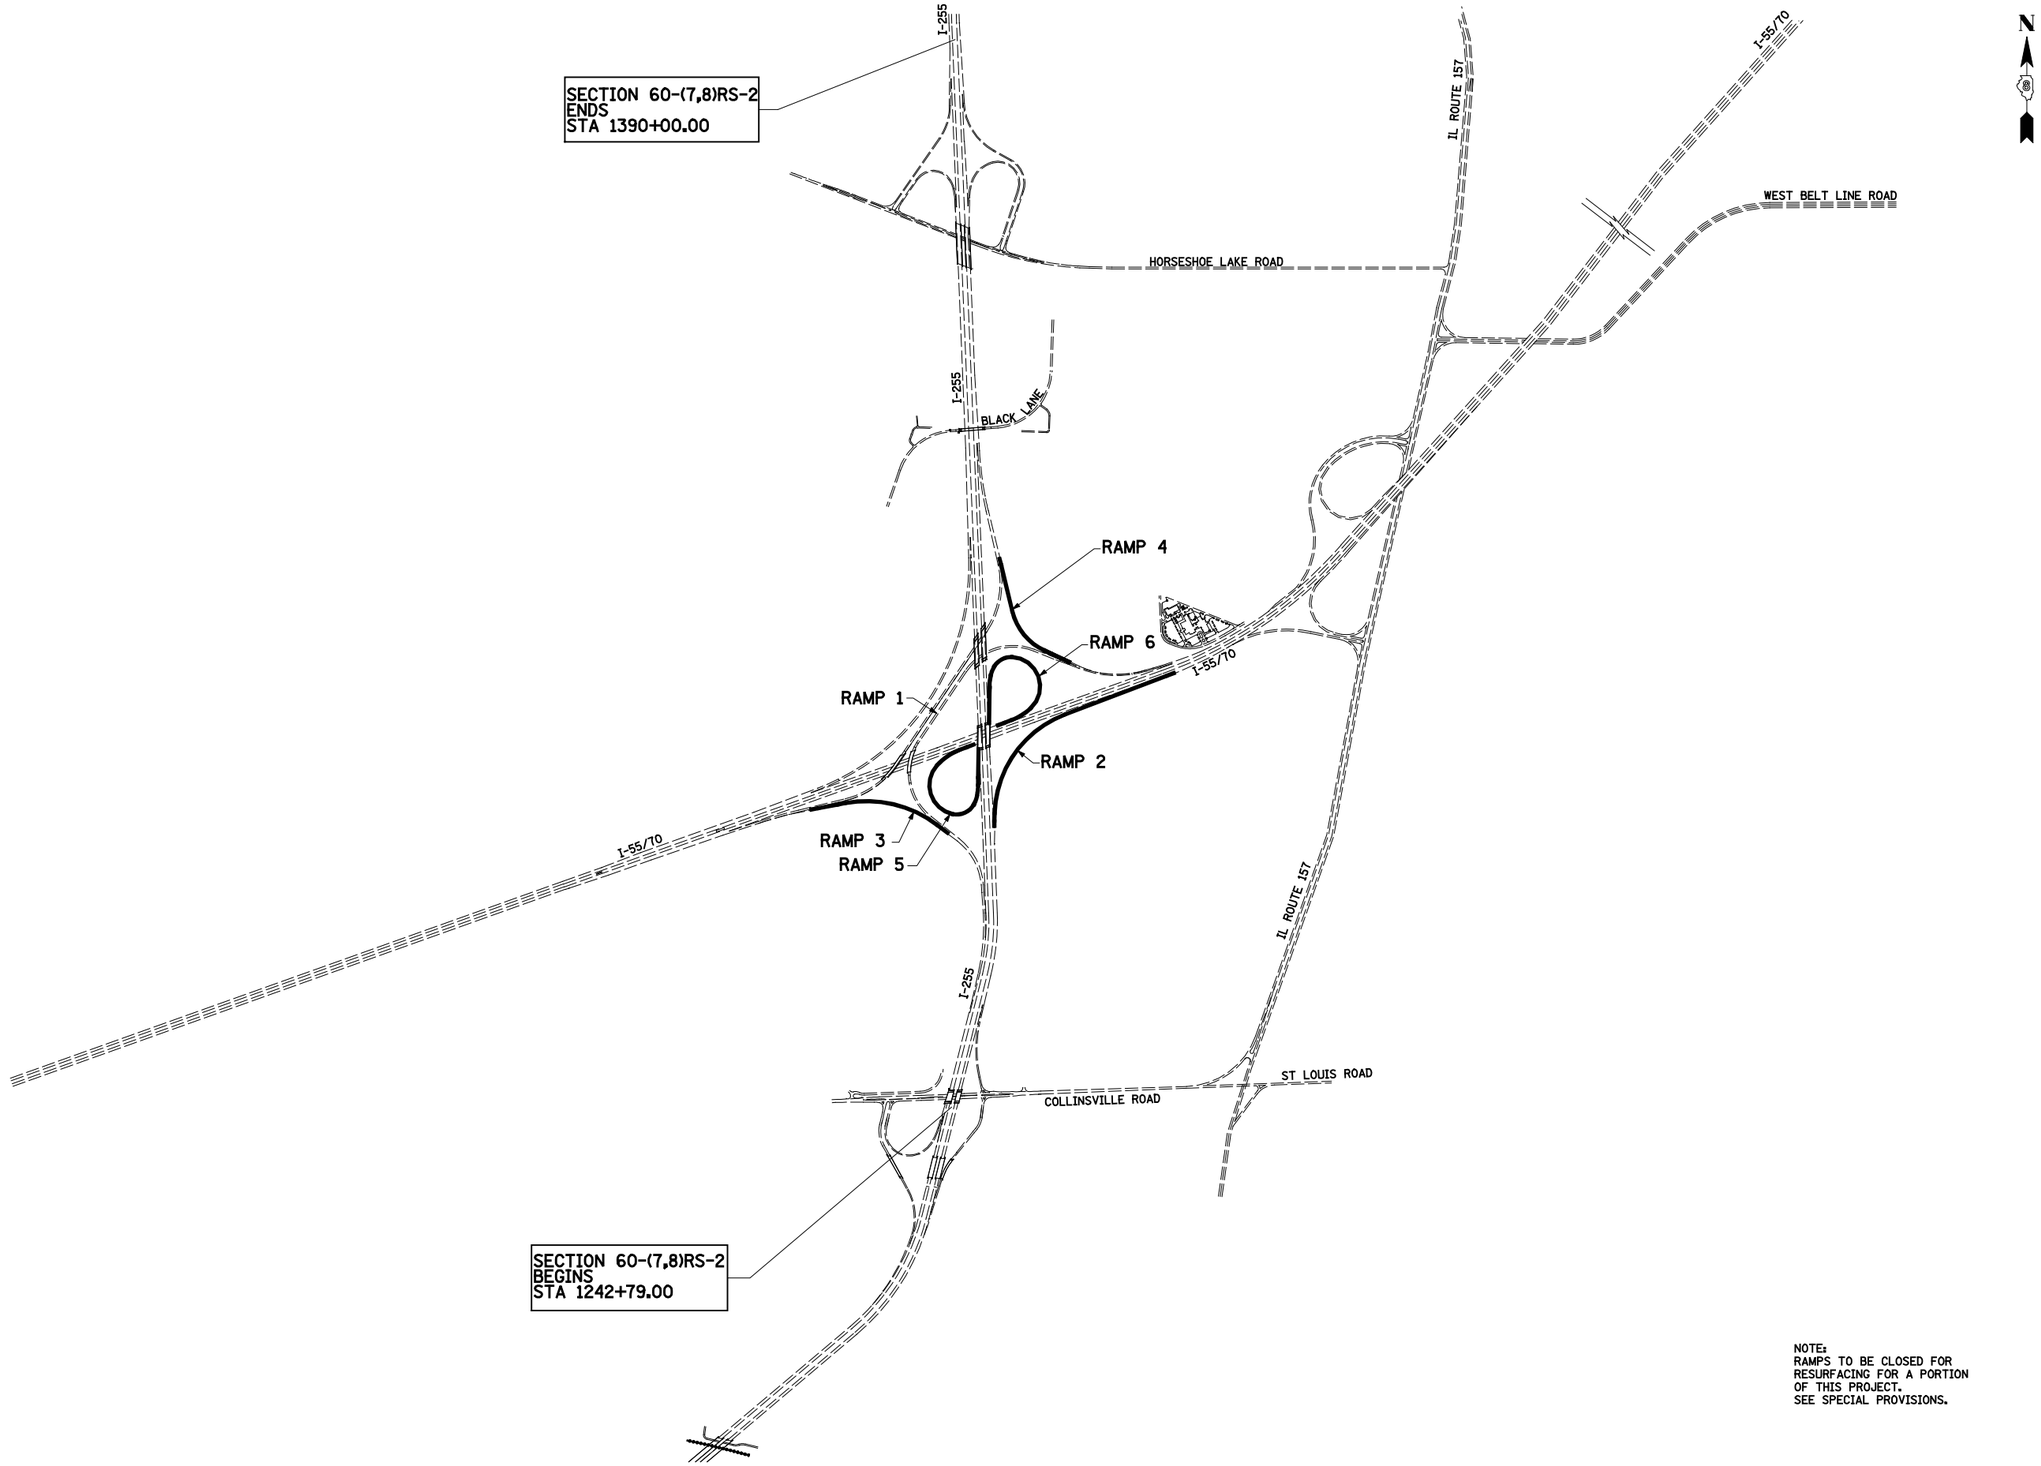

NOTE:
RAMPS TO BE CLOSED FOR
RESURFACING FOR A PORTION
OF THIS PROJECT.
SEE SPECIAL PROVISIONS.

FILE NAME =	USER NAME = Paul	DESIGNED - JWS	REVISED -	STATE OF ILLINOIS DEPARTMENT OF TRANSPORTATION	FAI 255/1-55/1-70 DETOUR KEY	F.A.I RTE.	SECTION	COUNTY	TOTAL SHEETS	SHEET NO.
S:\Projects\410-0022-2HY 255 S\dgn\CADD Sheets\D876A89-sht-detour.dgn		DRAWN - PDB	REVISED -			255	60-(7,8)RS-2	MADISON	261	91
	PLOT SCALE = 100.0000 ' / IN.	CHECKED - BRM	REVISED -					CONTRACT NO. 76A89		
	PLOT DATE = 7/31/2012	DATE - 7-1-11	REVISED -		SCALE: 1"=1000' SHEET NO. 1 OF 6 SHEETS STA. TO STA.	FED. ROAD DIST. NO.	ILLINOIS	FED. AID PROJECT		