CONTRACT NO. 60B73

RTE.	SECTION	COUNTY	TOTAL SHEETS	SHEET NO.
*	2006-027 I	LAKE	31	14
FED. ROAD DIST. NO. 1	ILLINOIS	FED. AID PROJECT		

* PARK ROADS IDNR File No. 2-03-025 B
D91-401-06

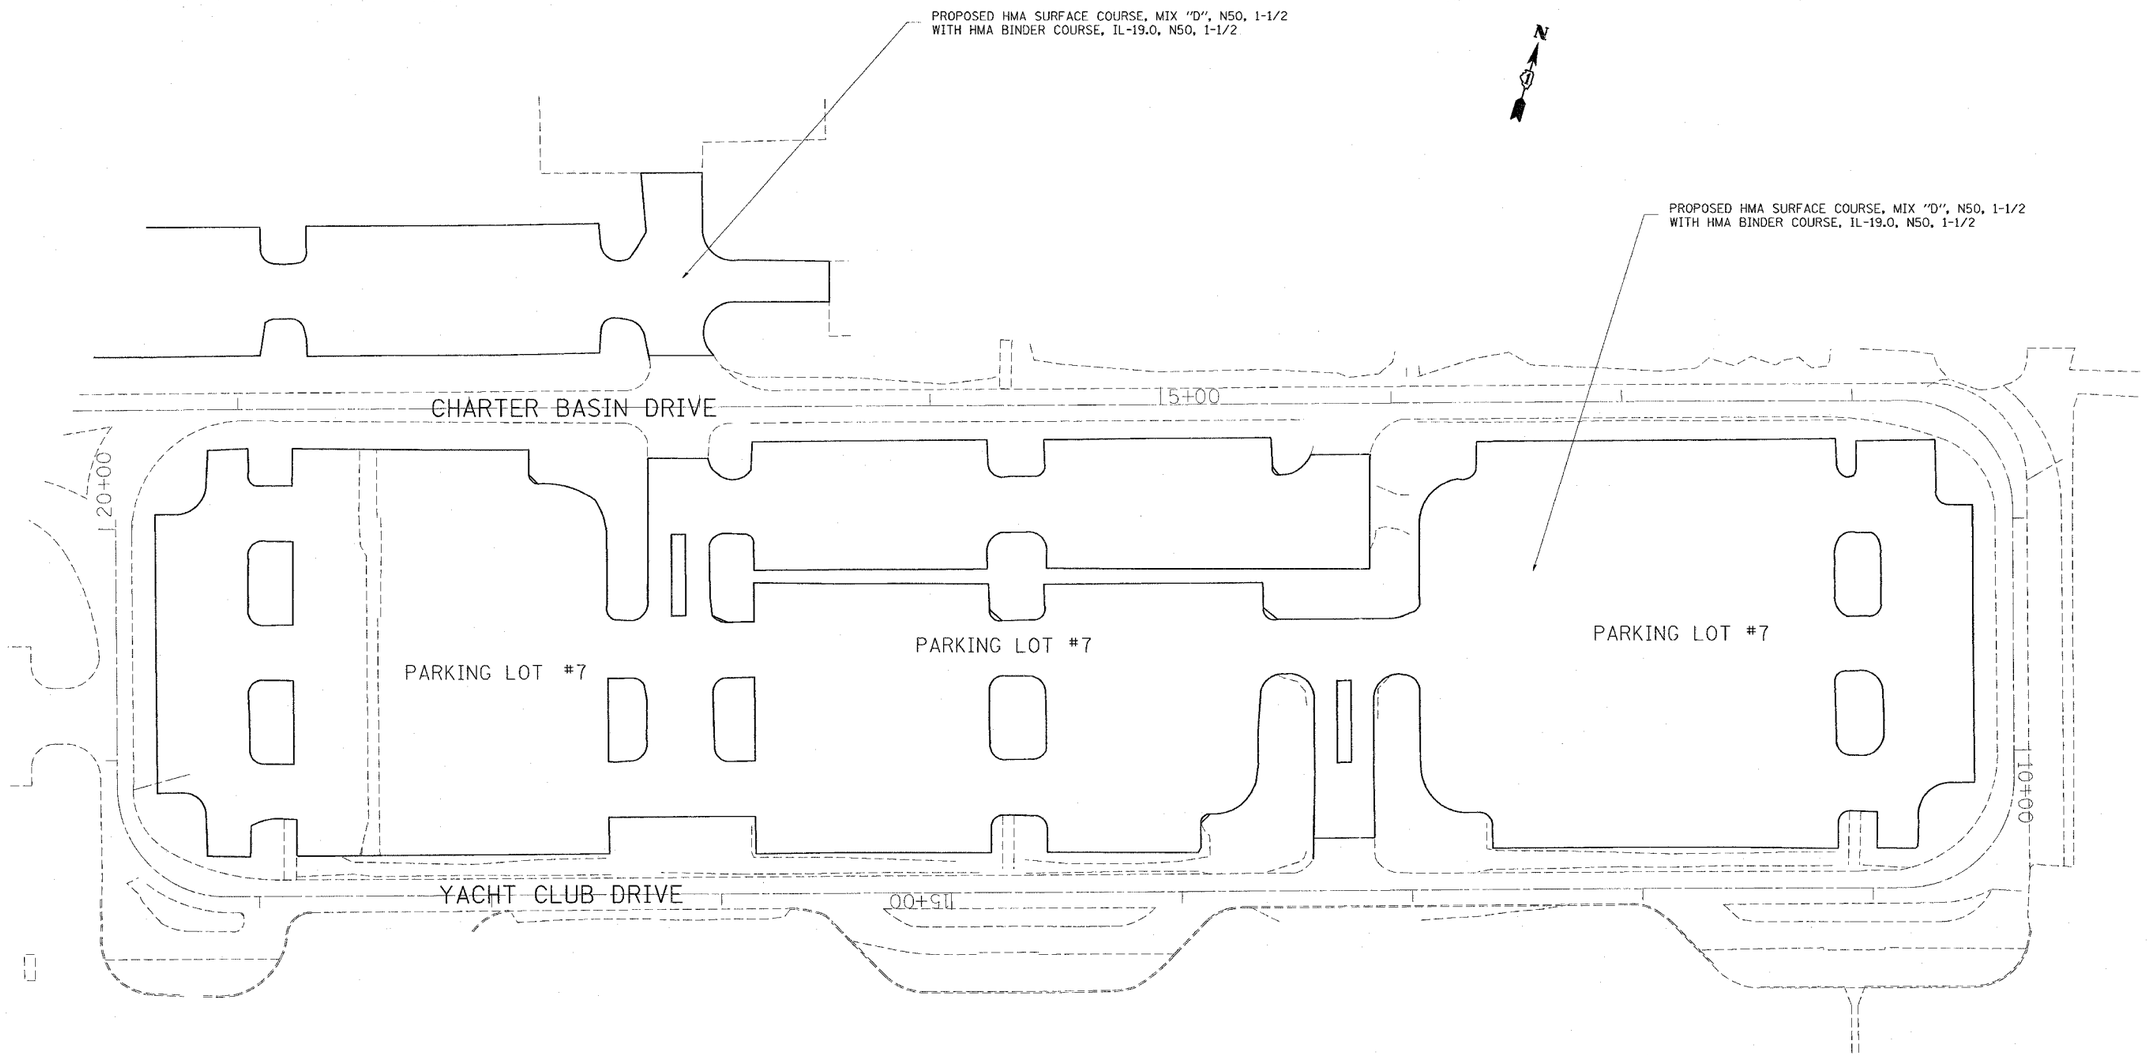

NOTE: RESURFACING LIMIT SHALL BE TO THE RAIDOUS RETURN
AND/OR AS DIRECTIED BY THE ENGINEER

REVISIONS	
NAME	DATE

ILLINOIS DEPARTMENT OF TRANSPORTATION
PARK ROADS
ILLINOIS BEACH STATE PARK
NORTH POINT MARINA
YACHT CLUB DRIVE
PARKING LOT 7 SOUTH SIDE
PROPOSED PLAN

SCALE:
DATE
DRAWN BY: CDT
CHECKED BY

PLOT DATE 11/3/2006
FILE NAME c:\pr-ojects\pl34402\design.m32
PLOT SCALE 50.0000 ' / IN.
REFERENCE REF

'pw:\\ctb\pl34402\design.m32 11/3/2006 3:24:21 PM rbarr4\plot