PLOT DATE = Mon Oct 16 14:26:07 2006
FILE NAME = P:\Excel\US20cunninghamtal39\9-28-06\Z86905XSC02.dgn
PLOT SCALE = 10.0000 ' / IN.
USER NAME = nicklausle

ORIGINAL SURVEY		BY	DATE
	SURVEYED		
	PLOTTED		
	DES.		
NO.	AREAS CHECKED		

FINAL SURVEY		BY	DATE
	SURVEYED		
NOTE BOOK	PLOTTED		
	TEMPLATE		
	AREAS		
NO.	AREAS CHECKED		

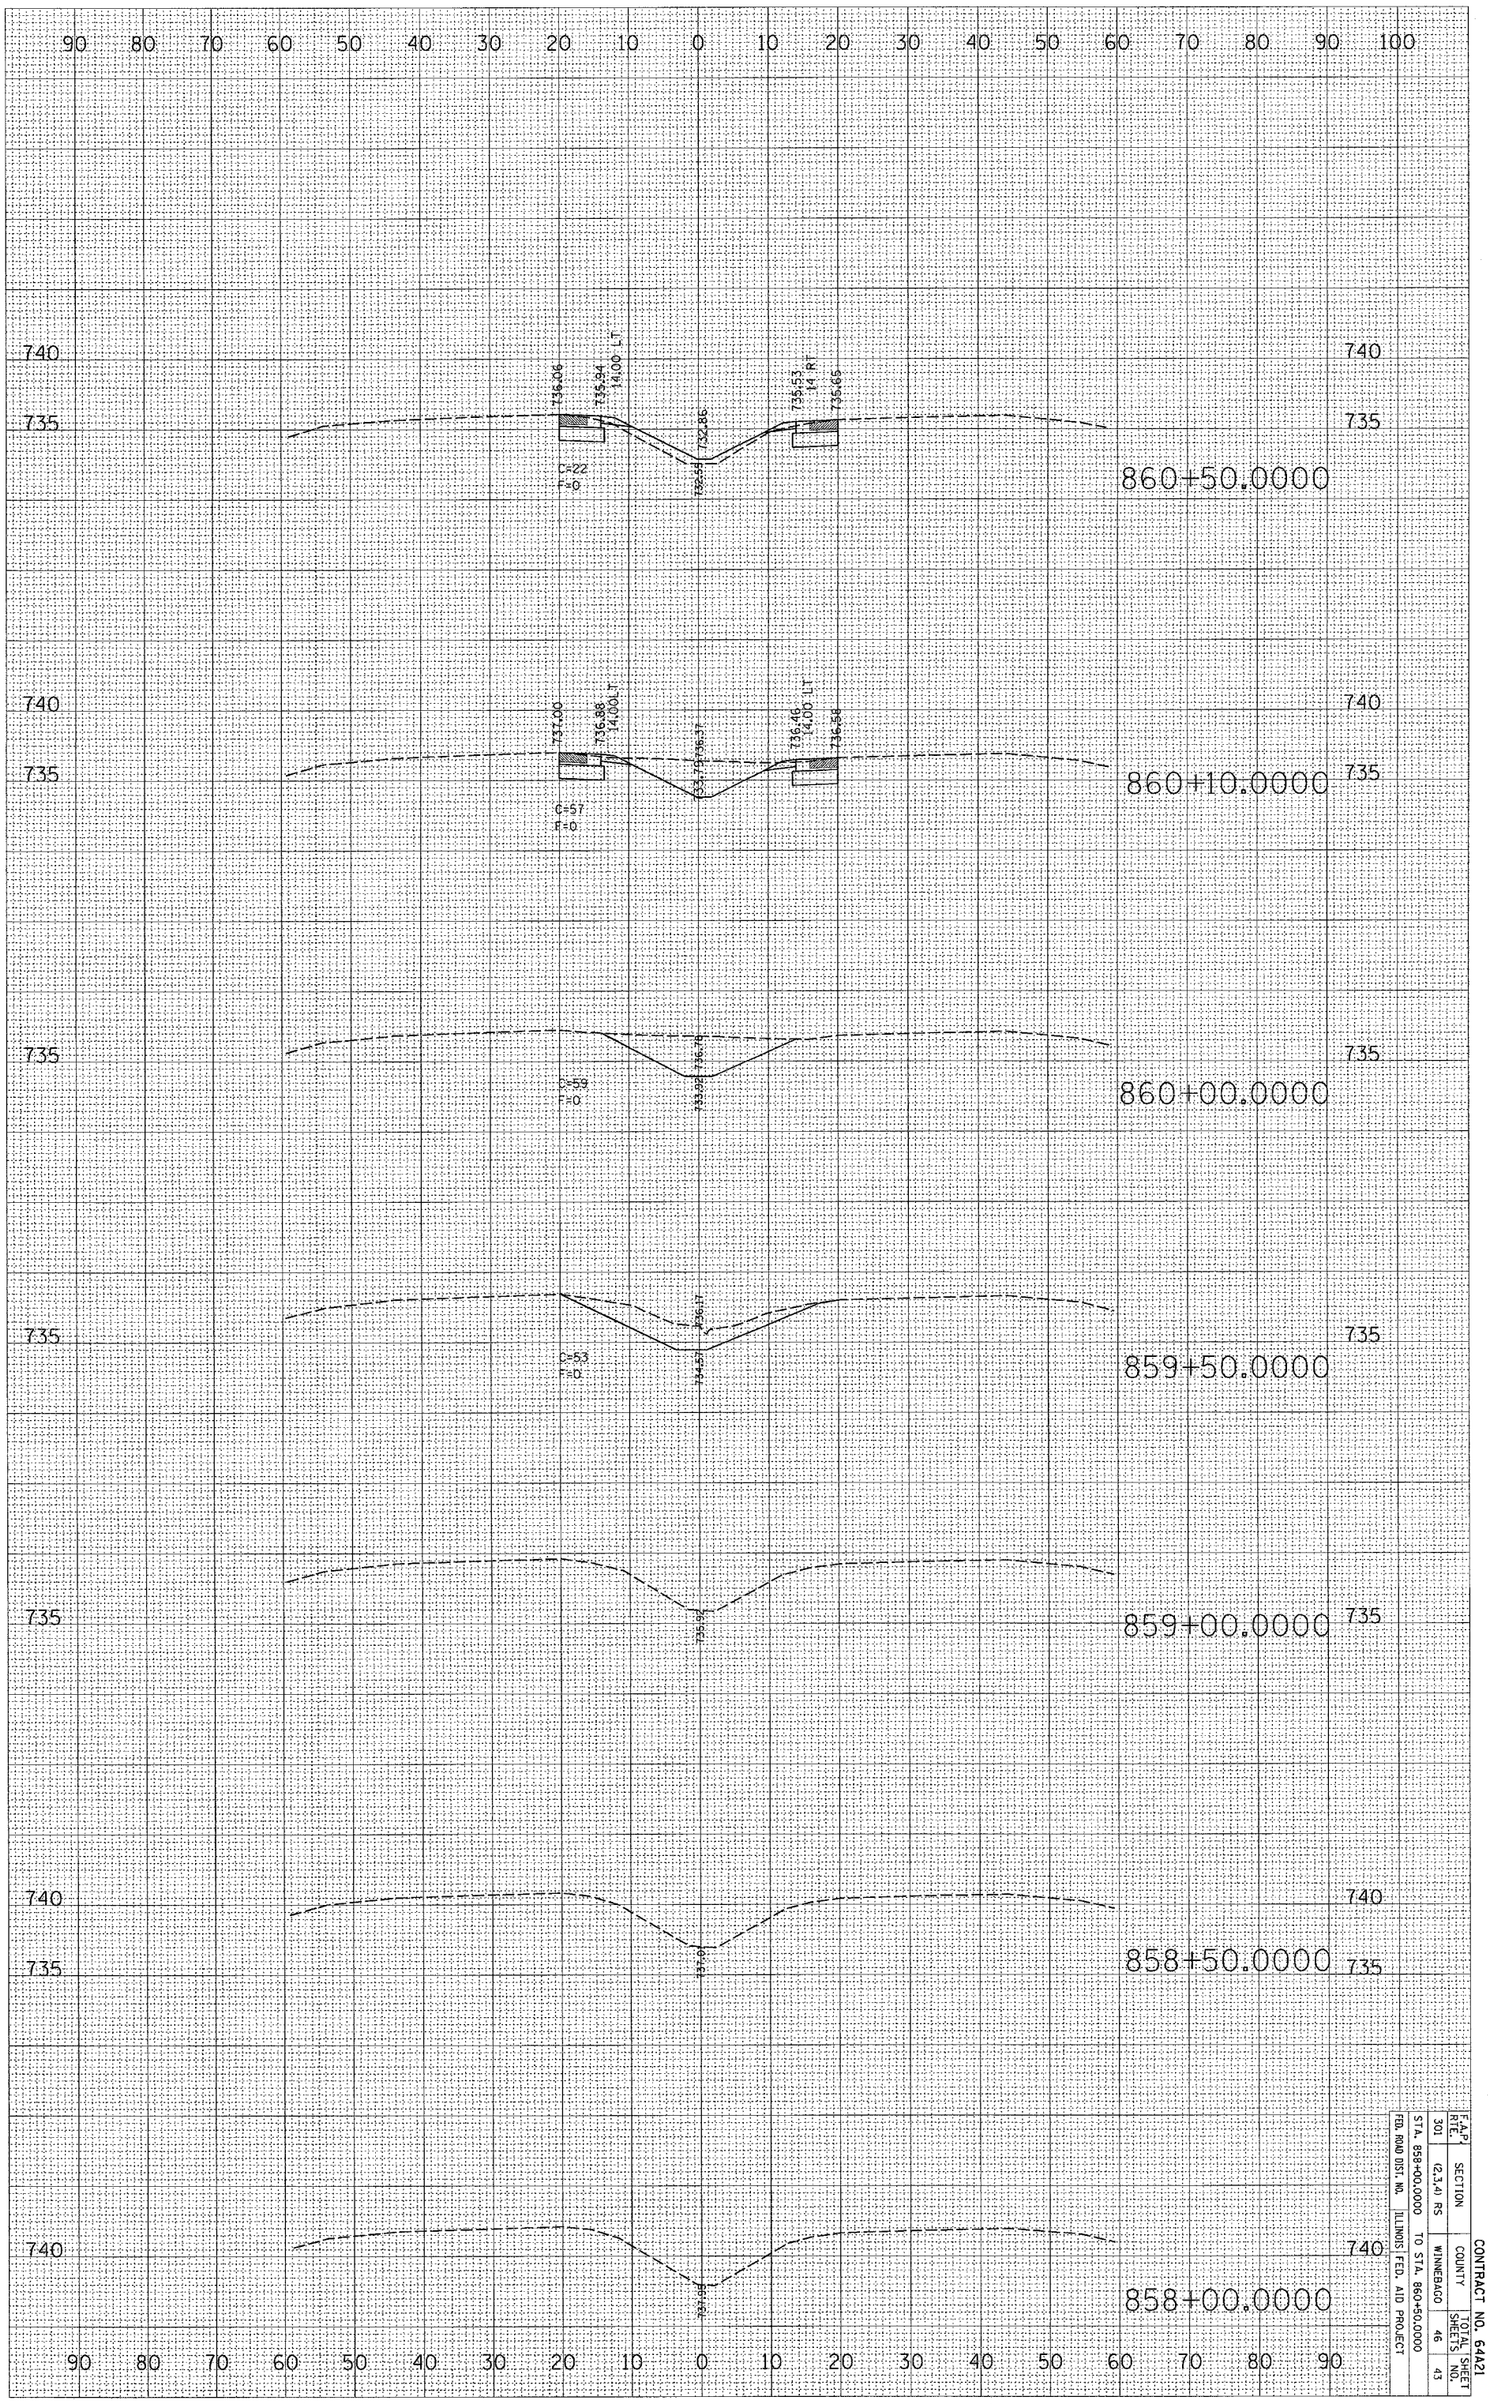

F.A.P. RTE.	SECTION	COUNTY	TOTAL SHEETS	SHEET NO.
301	(2,3,4) RS	WINNEBAGO	46	43
STA. 859+00.0000		TO STA. 860+50.0000		
FED. ROAD DIST. NO.	ILLINOIS FED. AID PROJECT			

CONTRACT NO. 64421