F.A.P. RTE.	SECTION	COUNTY	TOTAL SHEETS	SHEET NO.
	06-00096-00-SW	DU PAGE	16	5
FEDERAL RD. DIST. NO.	ILLINOIS	FEDERAL AID PROJECT		
CONTRACT: 83851				

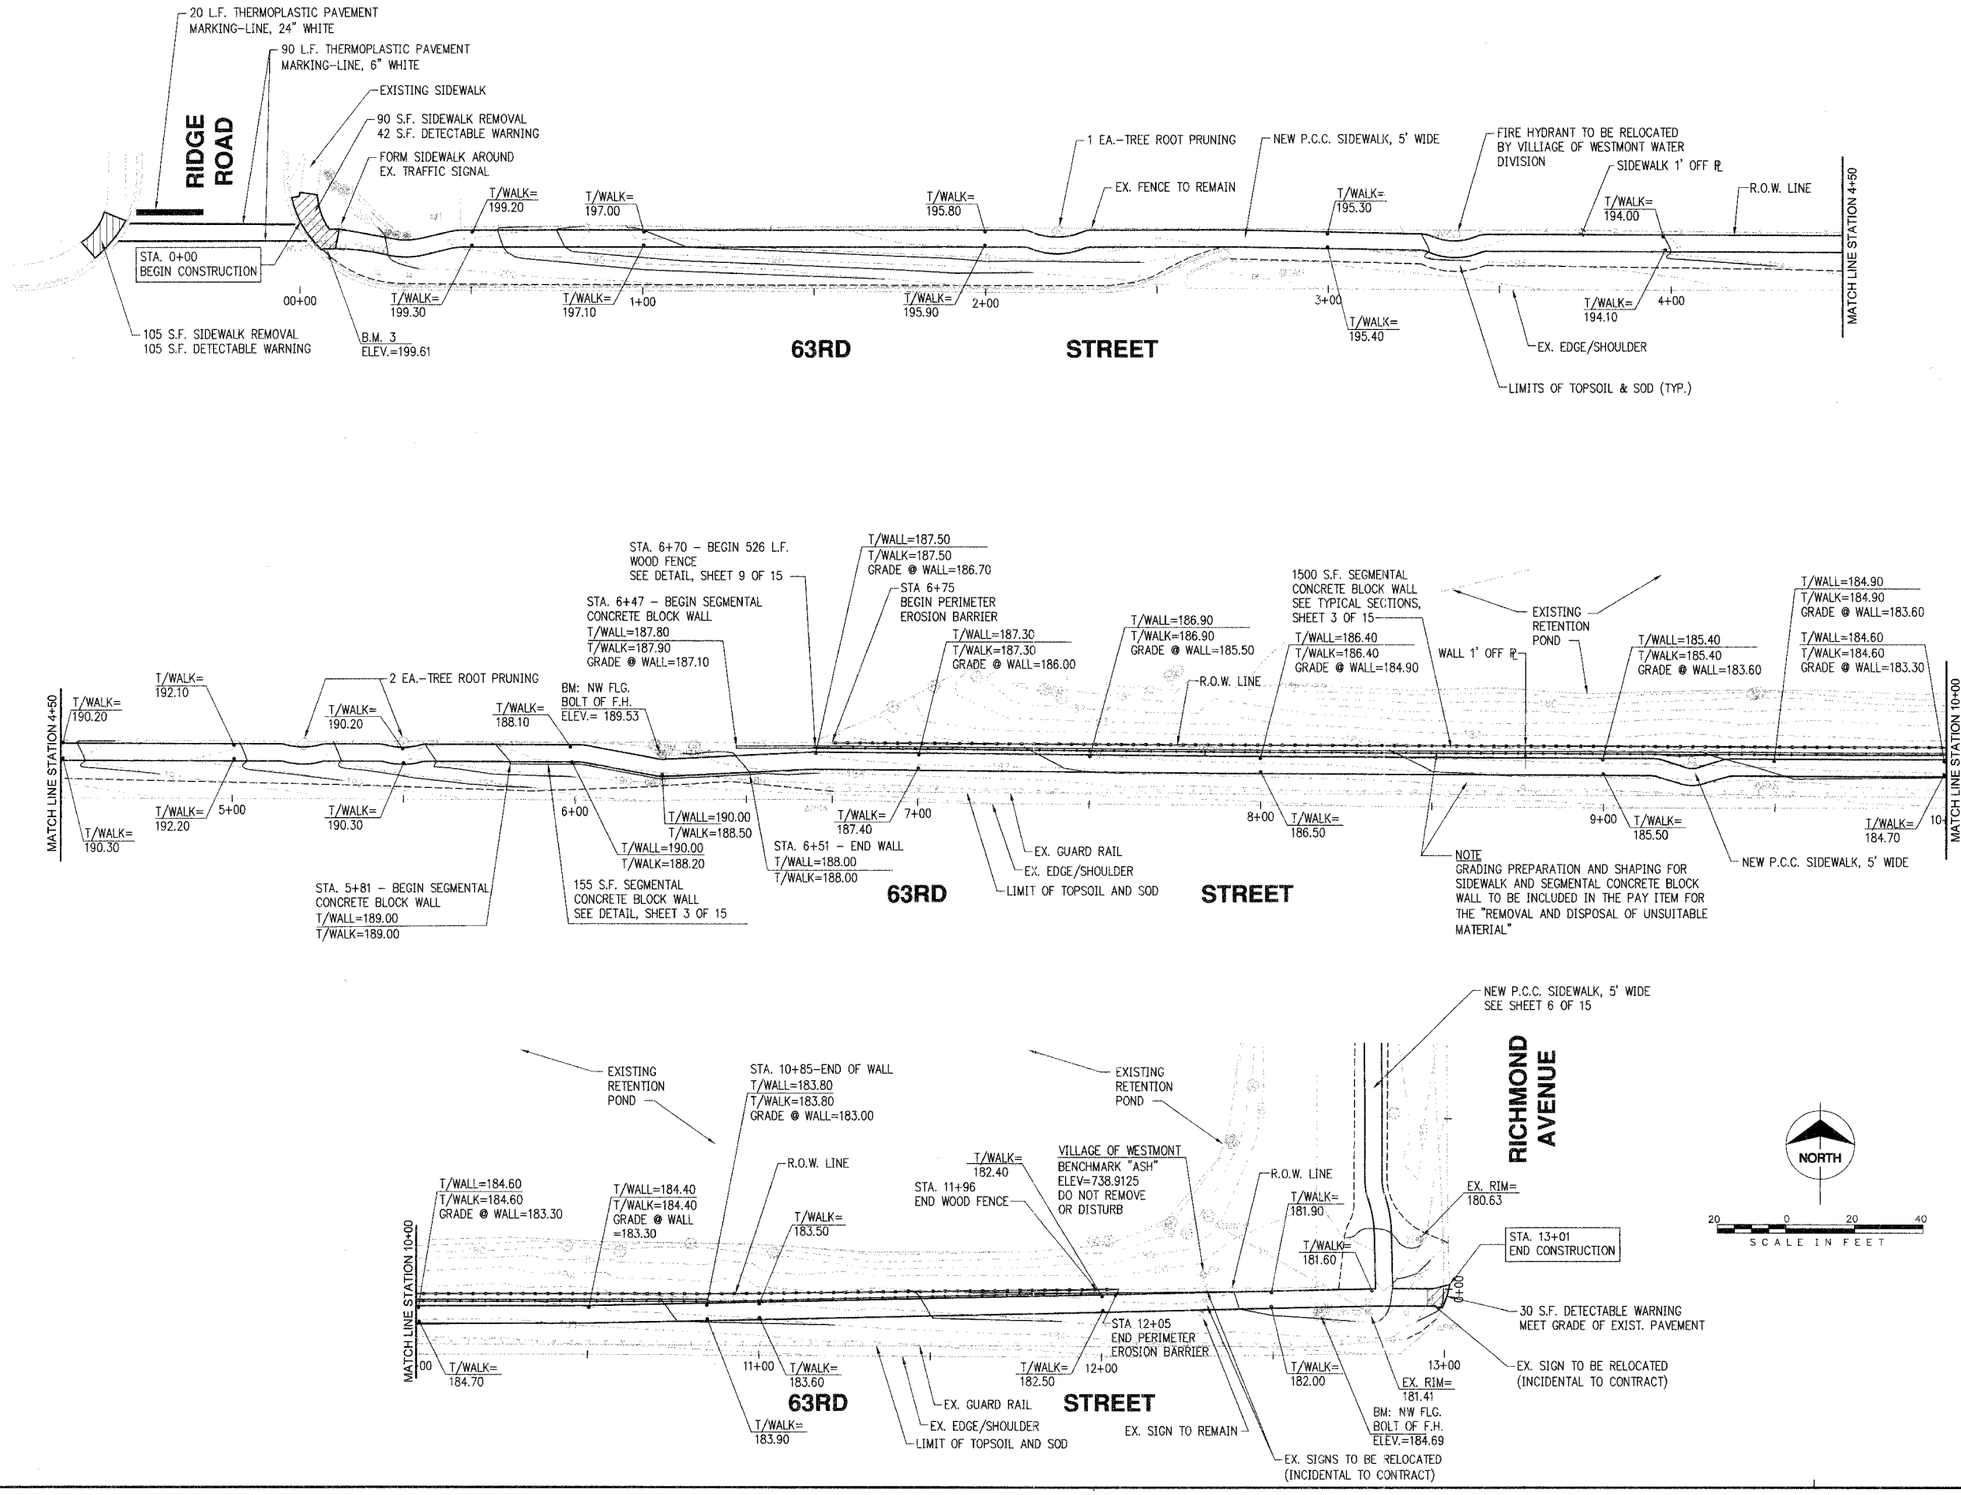

no.	date	by	ckd	description

Burns & McDonnell SINCE 1898

date	detailed
11-11-05	J. HOLZINGER
designed	checked
M. KUNTZ	A. BRYANT

WESTMONT ILLINOIS

VILLAGE OF WESTMONT
2006 CMAQ SIDEWALK PROJECT
63RD STREET PLAN
RIDGE ROAD TO RICHMOND AVE.

project	contract
39606	
drawing	rev.
	-

sheet 5 of 16 sheets

file I:\WESTMONT\39606-2006 SW DESIGN\CADD\D\39606CP004

COPYRIGHT © 2005 BURNS AND McDONNELL ENGINEERING COMPANY, INC.

Scale For Microfilming: Millimeters / Inches