F.A. RTE.	SECTION	COUNTY	TOTAL SHEETS	SHEET NO.
----	94-F3000-05-BT	COOK	102	92
DOT PROJECT NO. TE-D001 (610)				
CENTENNIAL TRAIL				
CONTRACT NO. 83859				
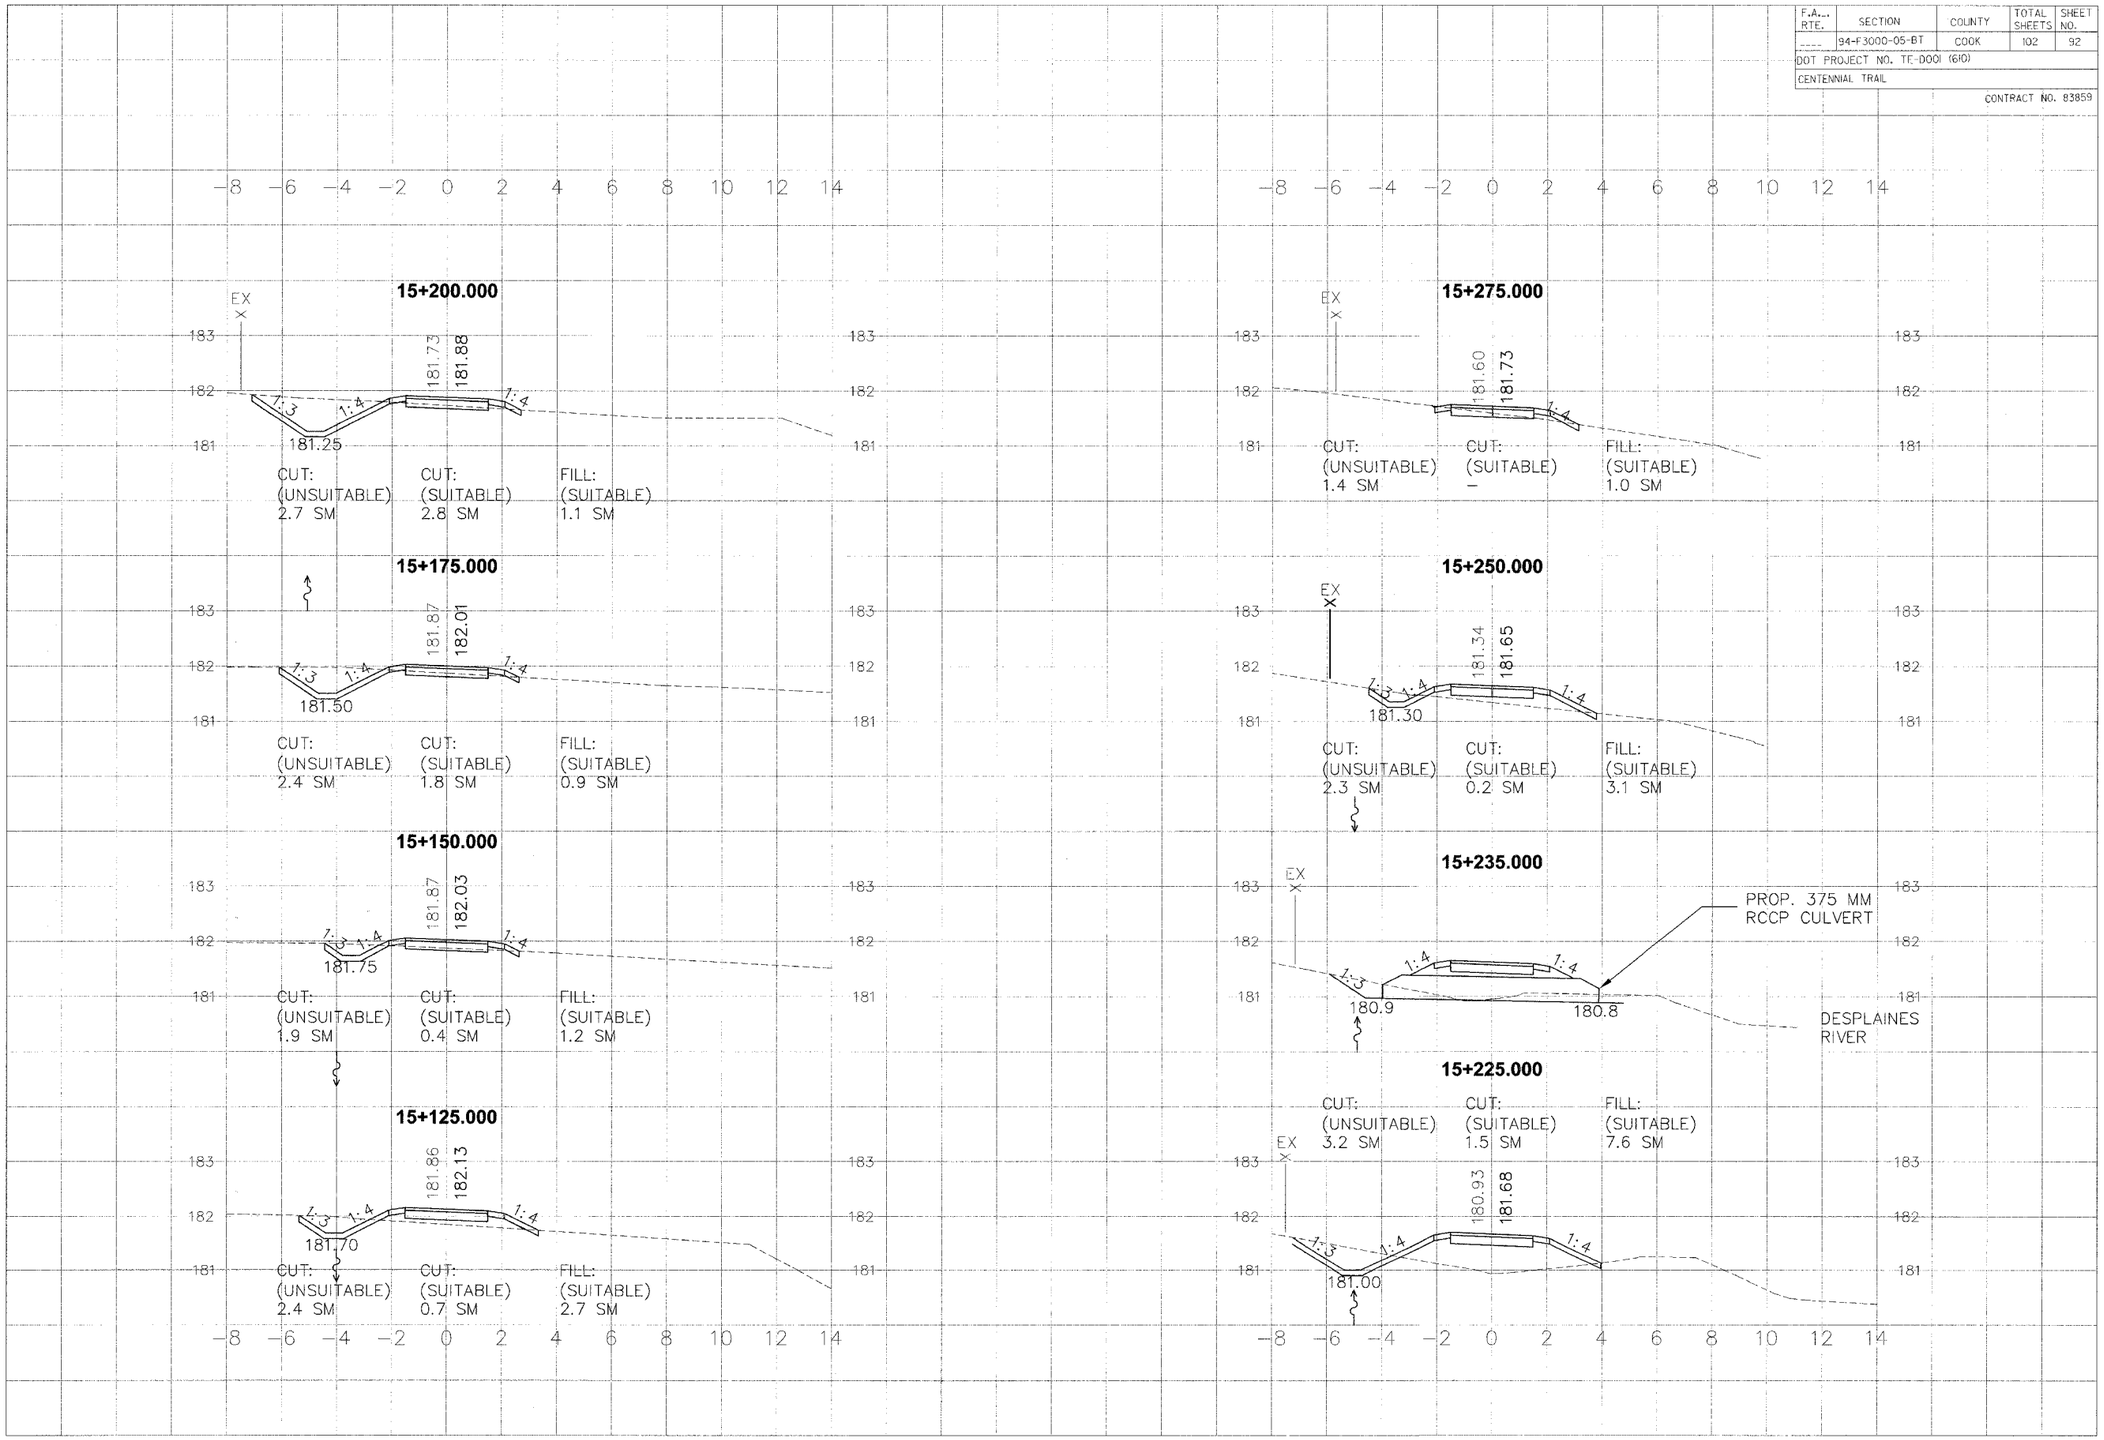
ORIGINAL SURVEY	FINAL SURVEY
NOTE BOOK	NOTE BOOK
NO.	NO.
PLOTTED	PLOTTED
TEMPLATE	TEMPLATE
AREAS CHECKED	AREAS CHECKED
BY	BY
DATE	DATE