F.A. RTE.	SECTION	COUNTY	TOTAL SHEETS	SHEET NO.
___	94-F3000-05-BT	COOK	102	94

IDOT PROJECT NO. TE-D(01 (610)

CENTENNIAL TRAIL

CONTRACT NO. 63859

FINAL SURVEY
SURVEYED BY
PLOTTED BY
NOTE BOOK
AREAS CHECKED
NO.
BY
DATE
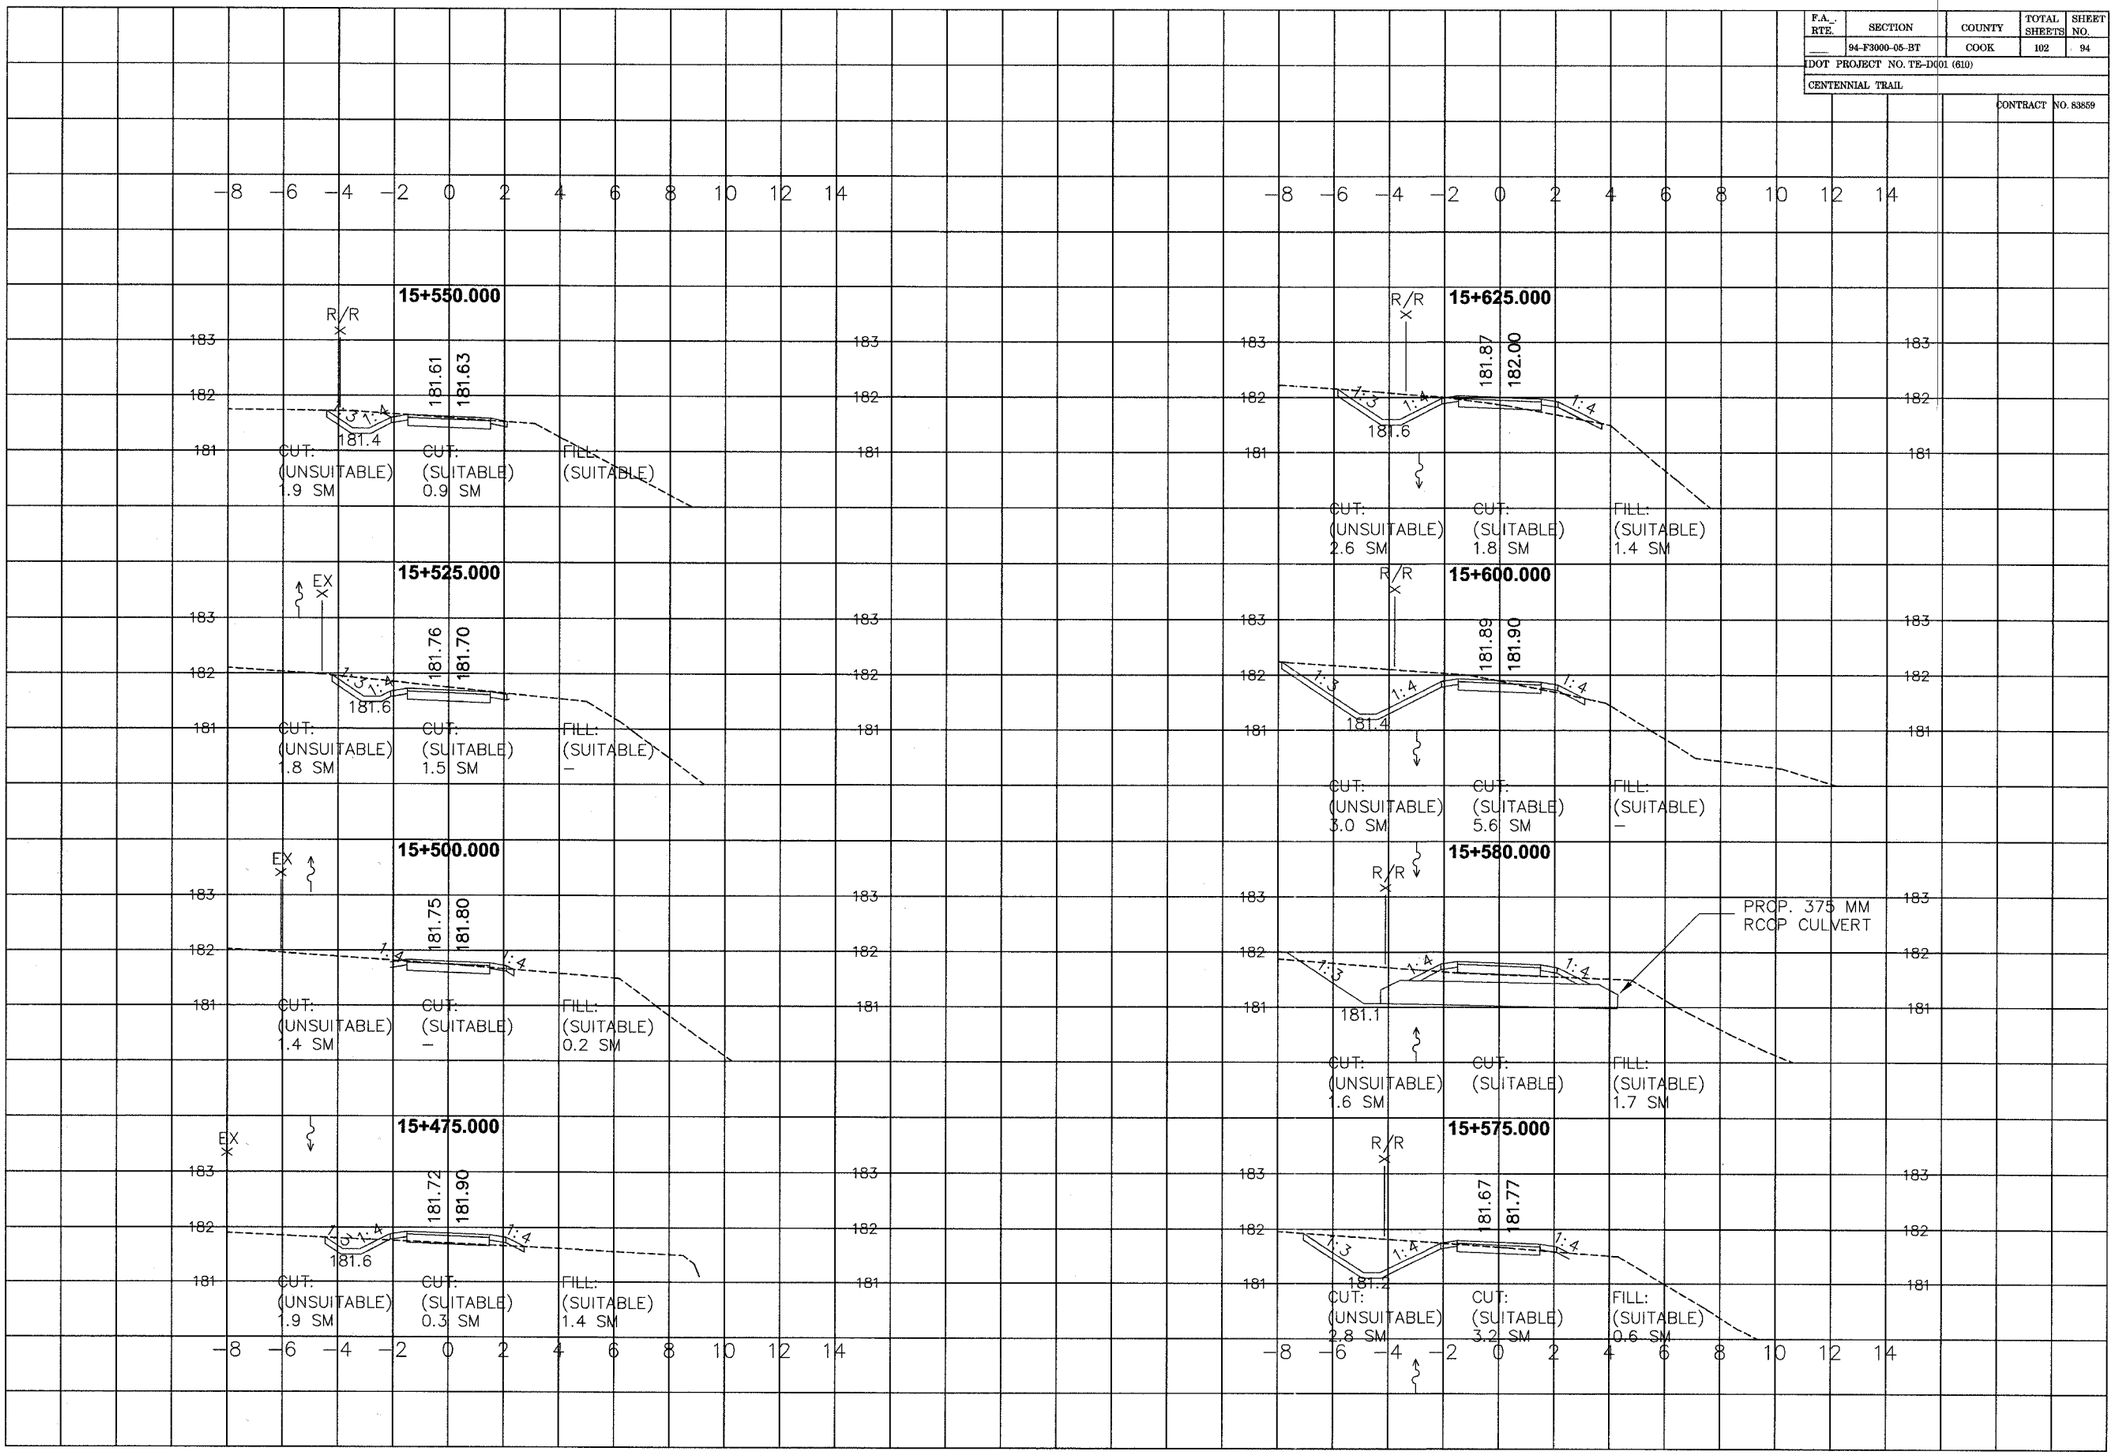
ORIGINAL SURVEY
SURVEYED BY
PLOTTED BY
NOTE BOOK
AREAS CHECKED
NO.
BY
DATE