F.A. RTE.	SECTION	COUNTY	TOTAL SHEETS	SHEET NO.
___	94-F8000-05-BT	COOK	102	96
IDOT PROJECT NO. TE-D001 (610)				
CENTENNIAL TRAIL				
			CONTRACT NO. 83659	

DATE	BY	
		SURVEYED
		PLOTTED
		AREAS
		AREAS CHECKED
FINAL SURVEY	NOTE BOOK	NO.
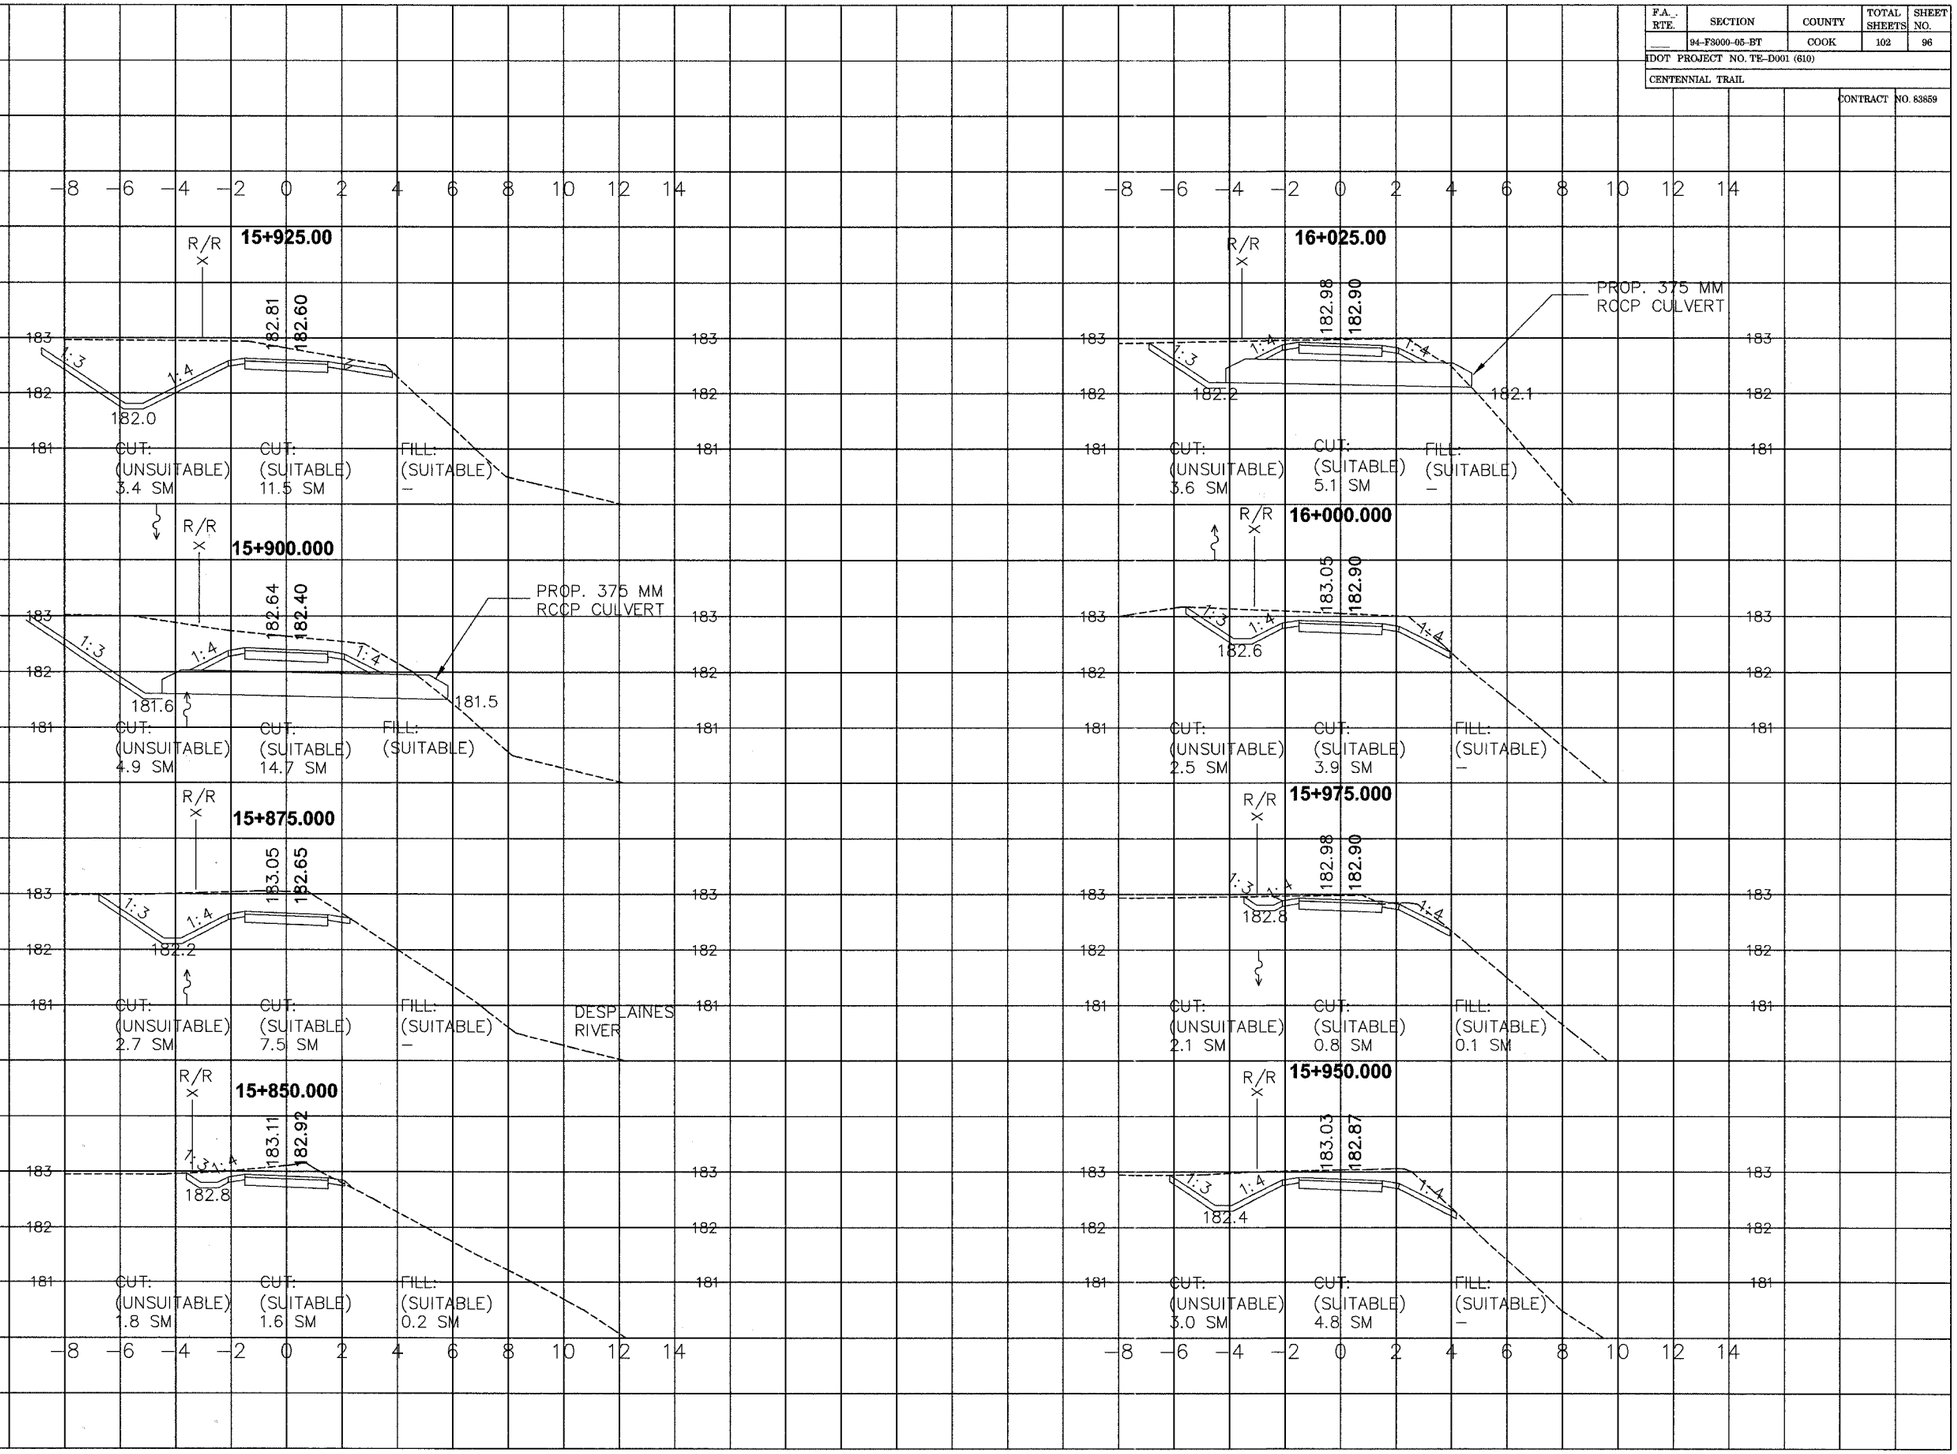
DATE	BY	
		SURVEYED
		PLOTTED
		AREAS
		AREAS CHECKED
ORIGINAL SURVEY	NOTE BOOK	NO.