F.A. RTE.	SECTION	COUNTY	TOTAL SHEETS	SHEET NO.
___	94-F3000-05-BT	COOK	102	101

IDOT PROJECT NO. TE-D001 (610)

CENTENNIAL TRAIL

CONTRACT NO. 83859

ORIGINAL SURVEY	SURVEYED	BY	DATE
	PLOTTED		
NOTE BOOK	TEMPLATE		
NO.	AREAS		
	AREAS CHECKED		
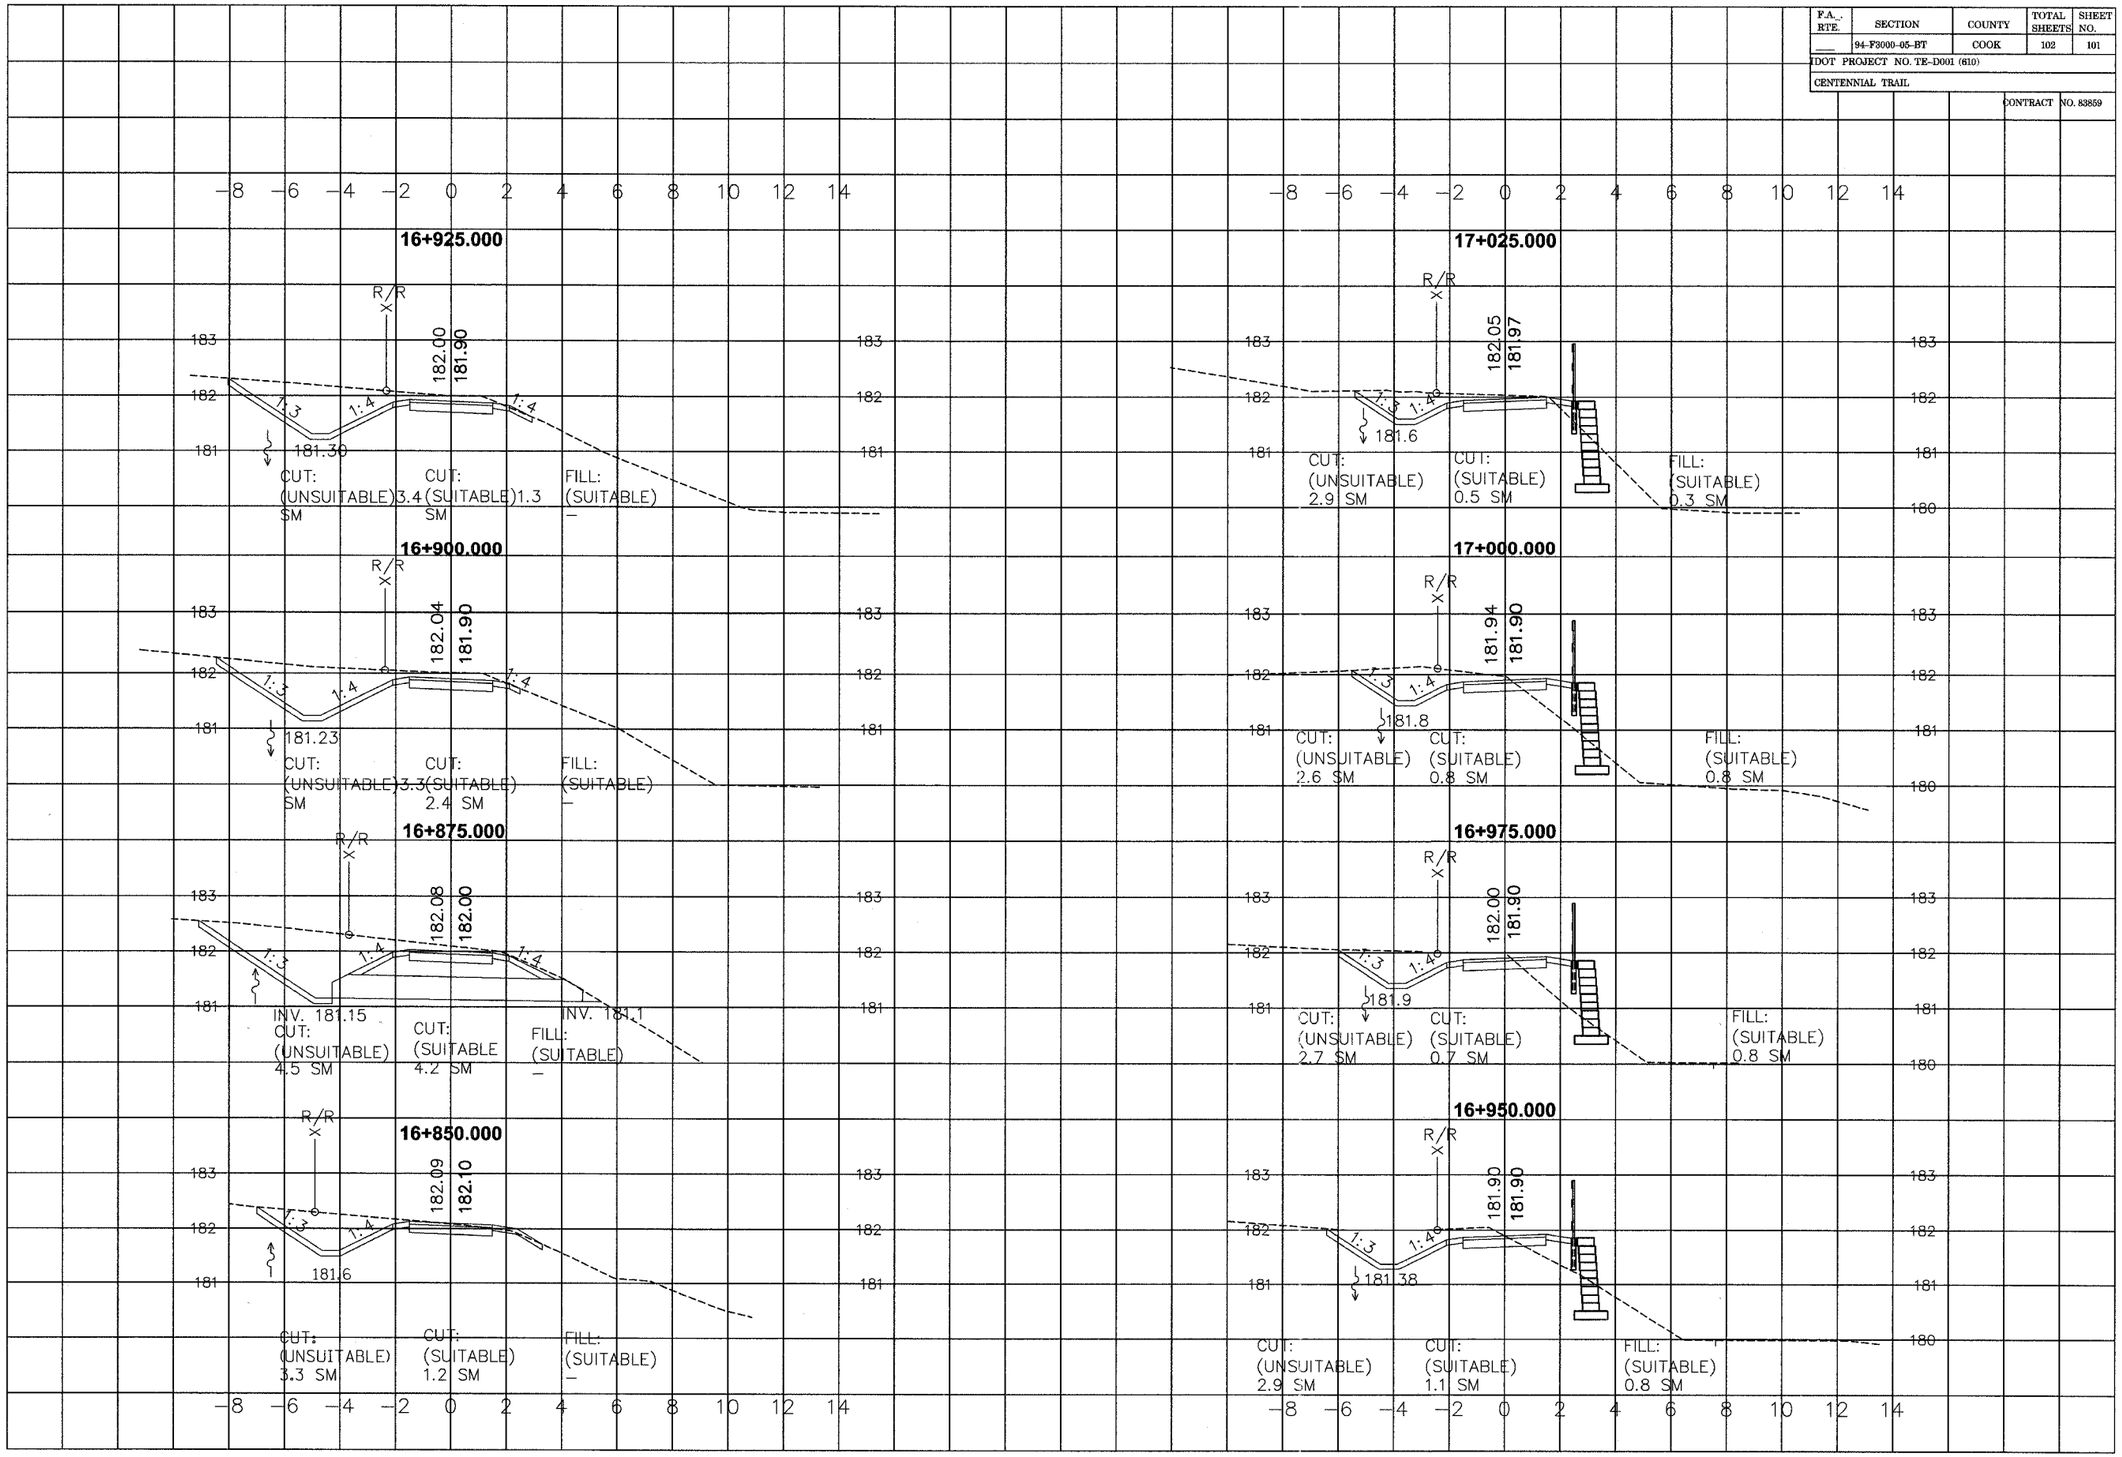
FINAL SURVEY	SURVEYED	BY	DATE
	PLOTTED		
NOTE BOOK	TEMPLATE		
NO.	AREAS		
	AREAS CHECKED