ROUTE NO.	SECTION	COUNTY	TOTAL SHEETS	SHEET NO.
FAU 1517	03-00247-00-BR	KANE	121	44
FED. ROAD DIST. NO. 1	ILLINOIS	FED. AID PROJECT-		

SHEET NO. SW-3
SW-30 SHEETS

CONTRACT #B3867

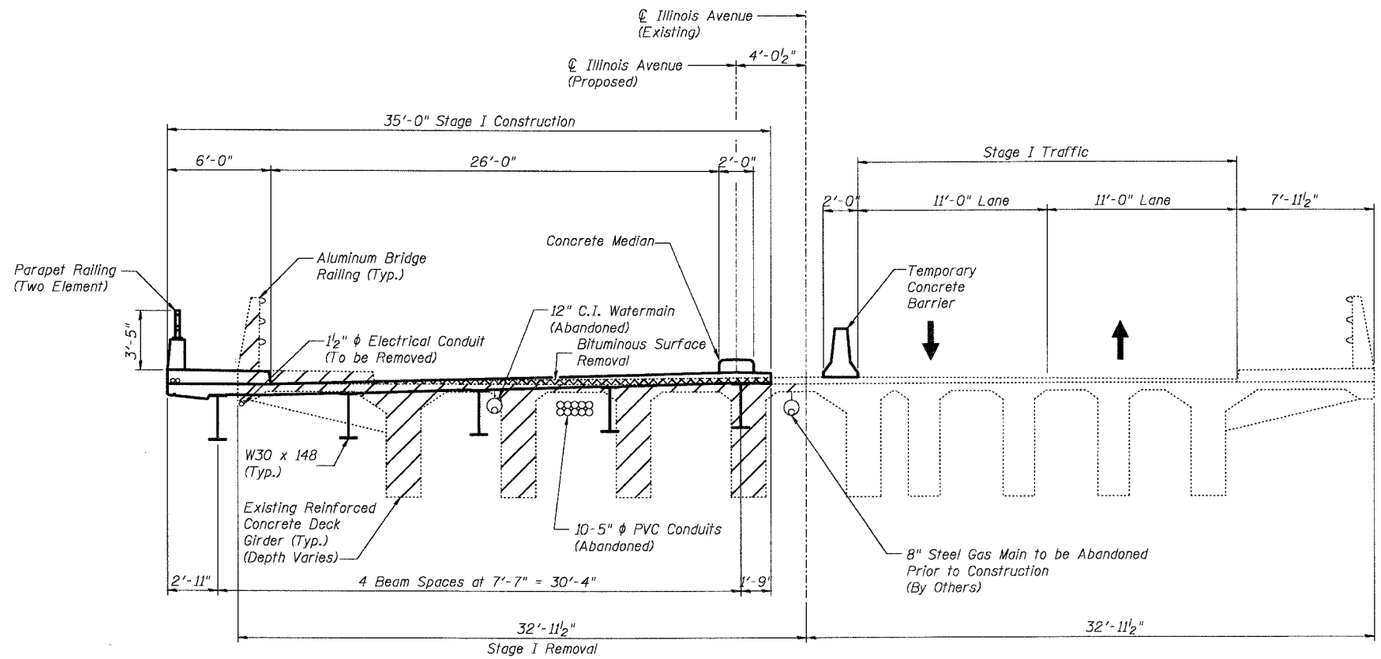

STAGE I
(Looking East)

NOTES:

Contractor may remove existing superstructure as required utilizing permanent lane closures for a period of not longer than 5 continuous days.

Prior to any permanent lane closures, the Contractor shall notify the City 72 hours in advance and obtain all necessary permits. See Roadway Plans for detour route requirements.

See Sheet SW-4 for Temporary Concrete Barrier Details.

See Roadway Plans for Temporary Concrete Barrier Quantity.

The removal and disposal of abandoned utilities shall be the Contractor's responsibility. The cost of this work shall be included in the cost of "Removal of Existing Superstructures, No. 1".

The removal and disposal of the existing aluminum railing shall be included in the cost of "Removal of Existing Superstructures, No. 1".

Indicates limits of "Removal of Existing Superstructures, No. 1".

Indicates limits of Bituminous Surface Removal. See Roadway Plans for quantity.

BILL OF MATERIAL

Item	Unit	Total
Removal of Existing Superstructures, No. 1	Each	1

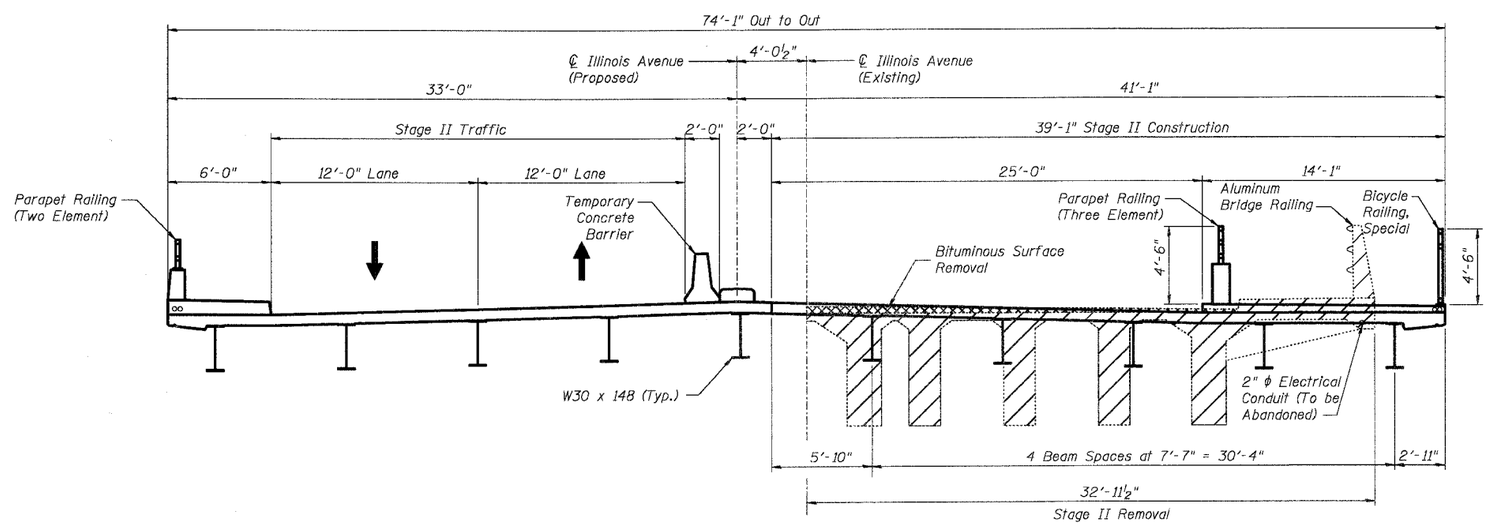

STAGE II
(Looking East)

DESIGNED	AEU
CHECKED	RGD
DRAWN	WJH
CHECKED	NRF

SMITH ENGINEERING CONSULTANTS, INC.
CIVIL/STRUCTURAL ENGINEERS AND SURVEYORS
www.smithengineering.com
P-48111 Hadley Road Yorkville, IL 60560

REVISIONS

NAME	DATE

CITY OF AURORA

STAGE CONSTRUCTION DETAILS
ILLINOIS AVENUE
OVER THE FOX RIVER
SECTION NO. 03-00247-00-BR
KANE COUNTY
STRUCTURE NO. 045-6009

DATE 7-28-2006

COMPANY NAME: SEC, Inc.
PROJECT CONTACT: (PROJECT CONTACT)
DATE: 07/28/2006 TIME: 12:00 PM
G:\projects\2005\2006Aurora Illinois Bridge\dgn\Structure\Sheet SW\Stage\Stage1\03B-0247-00-BR-SW3-SE3.dgn