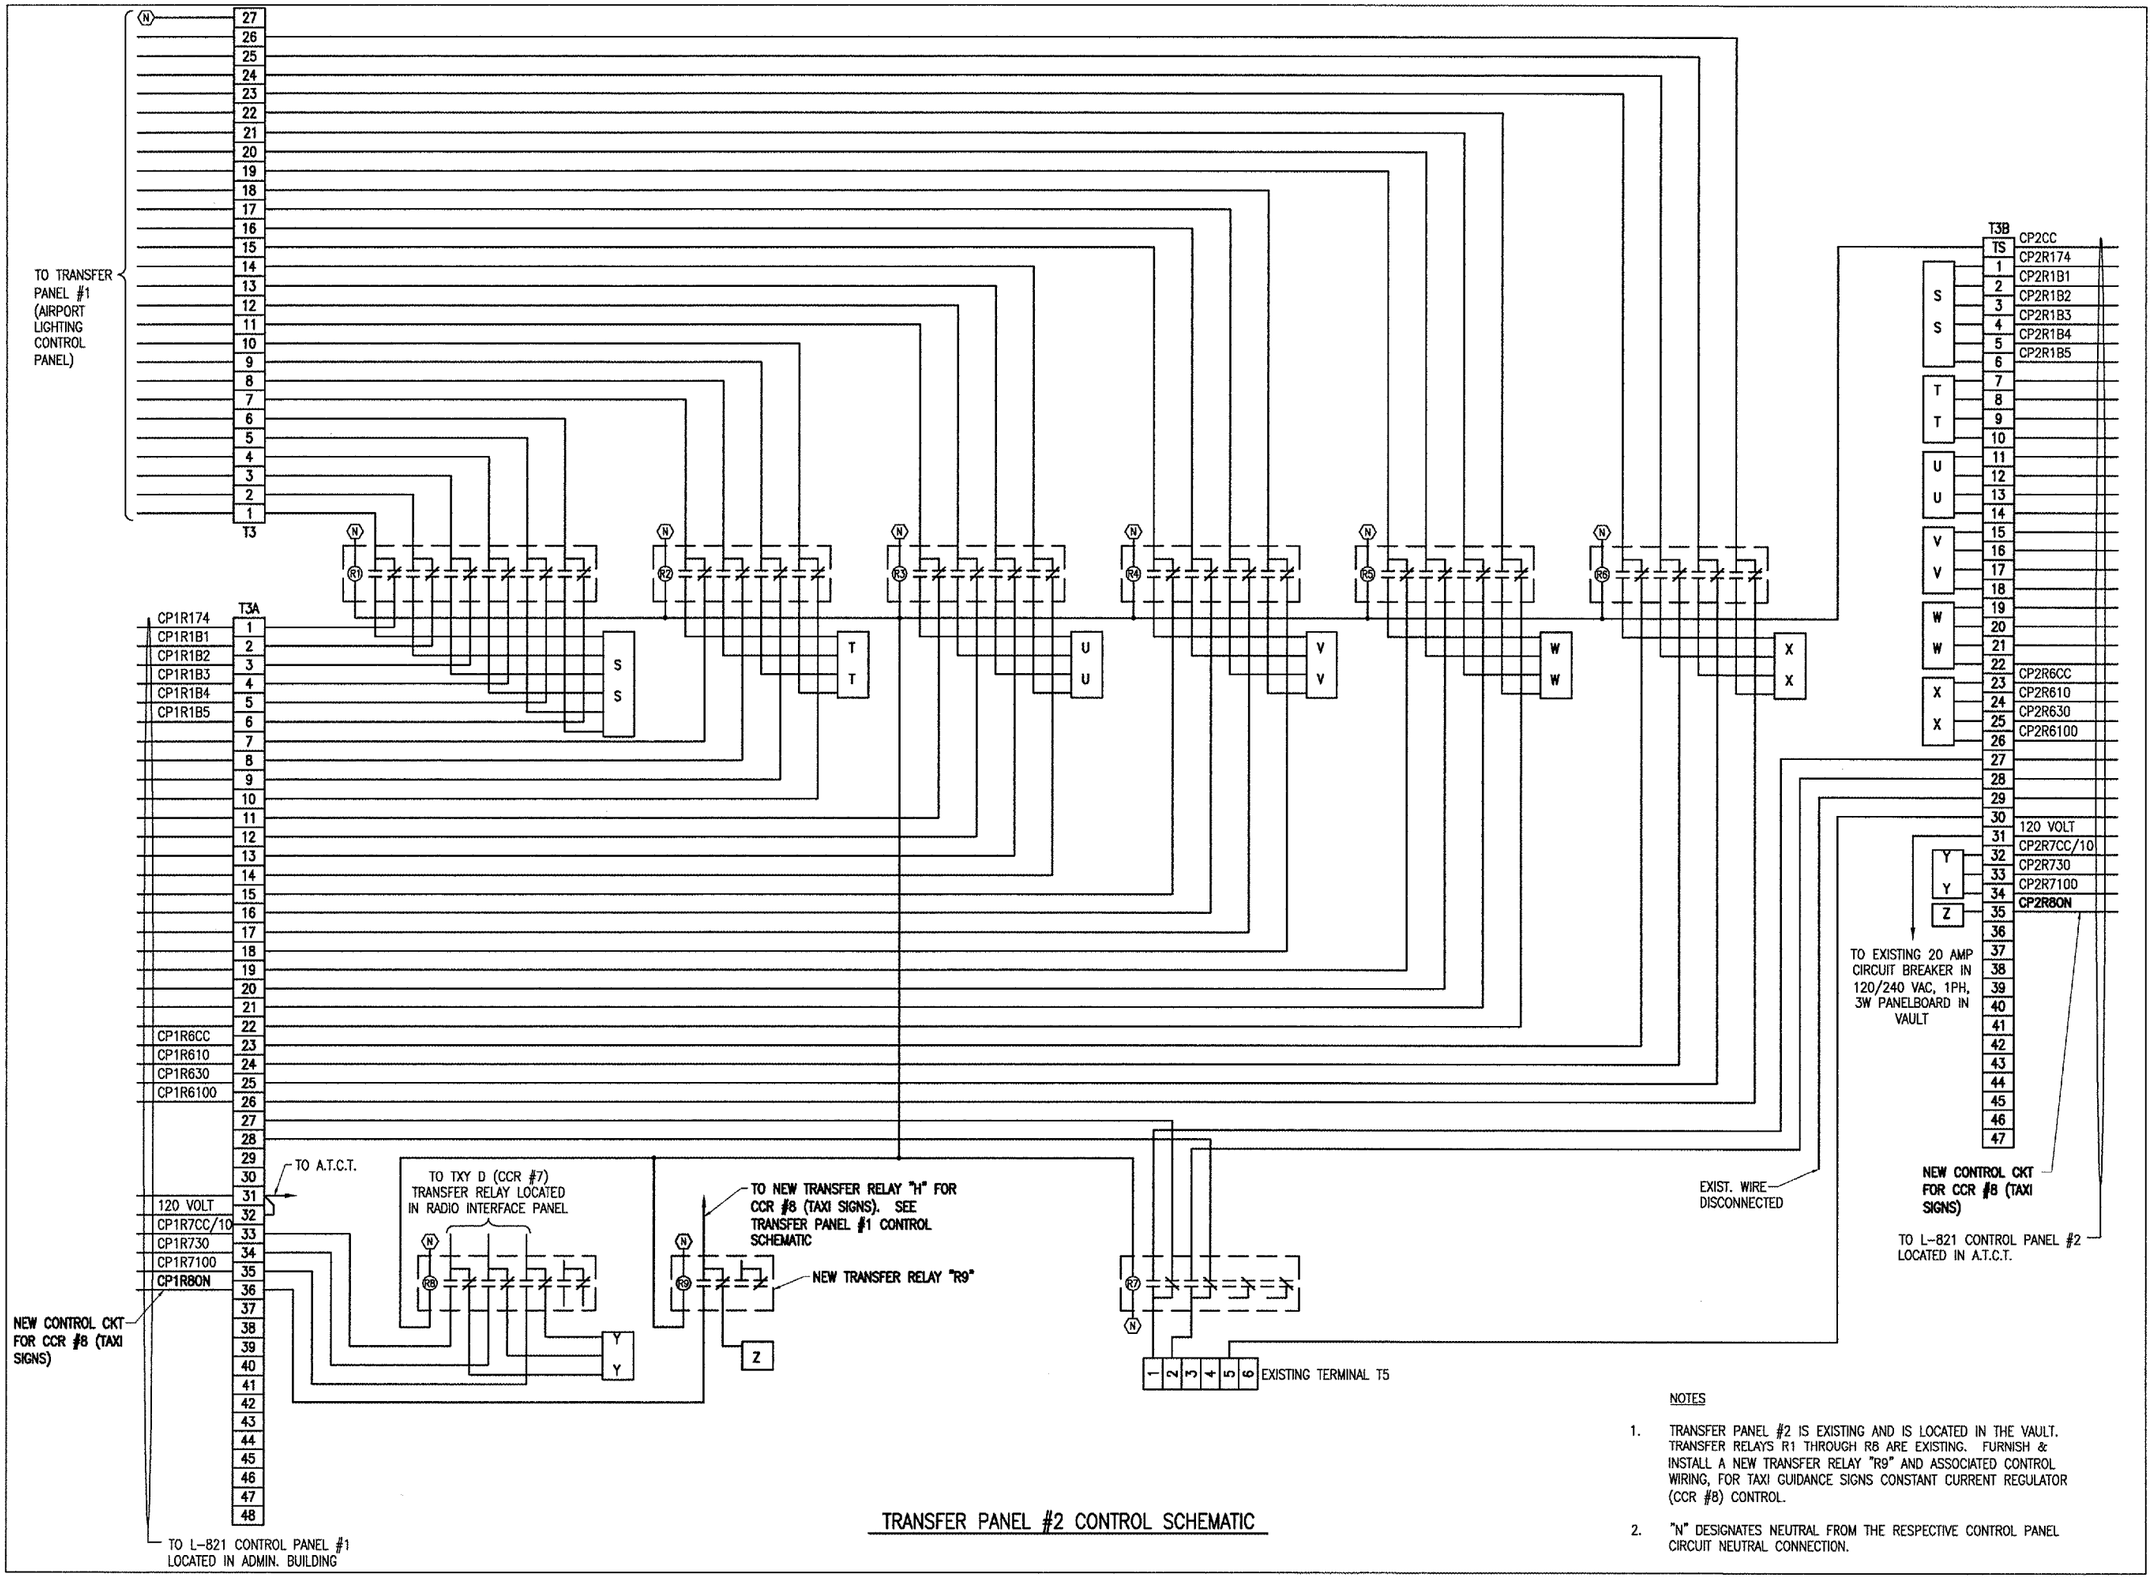

TRANSFER PANEL #2 CONTROL SCHEMATIC

NOTES

1. TRANSFER PANEL #2 IS EXISTING AND IS LOCATED IN THE VAULT. TRANSFER RELAYS R1 THROUGH R8 ARE EXISTING. FURNISH & INSTALL A NEW TRANSFER RELAY "R9" AND ASSOCIATED CONTROL WIRING, FOR TAXI GUIDANCE SIGNS CONSTANT CURRENT REGULATOR (CCR #8) CONTROL.
2. "N" DESIGNATES NEUTRAL FROM THE RESPECTIVE CONTROL PANEL CIRCUIT NEUTRAL CONNECTION.

WA057

HANSON

HANSON PROFESSIONAL SERVICES INC.

815 Commerce Drive, Suite 200
Oak Brook, Illinois 60523
Telephone: 630.990.3800
Fax: 630.990.3801

WAUKEGAN REGIONAL AIRPORT
WAUKEGAN PORT DISTRICT

3580 North McAree Road
Waukegan, Illinois 60087
Telephone: 847.244.0066
Fax: 847.244.3813

AIRFIELD SIGNAGE IMPROVEMENTS

AIP PROJECT NO. 3-17-0105-B35
IDA PROJECT NO. UGN-3650

No.	Drawing Issue Description	Date	By

Date: NOVEMBER 10, 2006

Sheet Title: TRANSFER PANEL #2 CONTROL SCHEMATIC

Project Number	831-06A8004
Layout By	KNL 09/01/06
Designed By	KNL 09/01/06
Reviewed By	RMH 11/10/06
Drawn By	MV

Sheet No. 38