NOTES

1. TRANSFER PANEL #1 IS EXISTING AND IS LOCATED IN THE VAULT. TRANSFER RELAYS A, B, C, D, E & F ARE EXISTING. TRANSFER RELAY G (NOT SHOWN ON THIS SHEET) IS FOR TAXIWAY D CONSTANT CURRENT REGULATOR CONTROL AND IS LOCATED IN THE RADIO INTERFACE PANEL. FURNISH & INSTALL A NEW TRANSFER RELAY "H" FOR TAXI GUIDANCE SIGNS CONSTANT CURRENT REGULATOR CONTROL AND INTERFACE TO TRANSFER PANEL #1.

2. "N" DESIGNATES NEUTRAL FROM RESPECTIVE CONTROL PANEL CIRCUIT NEUTRAL CONNECTION.

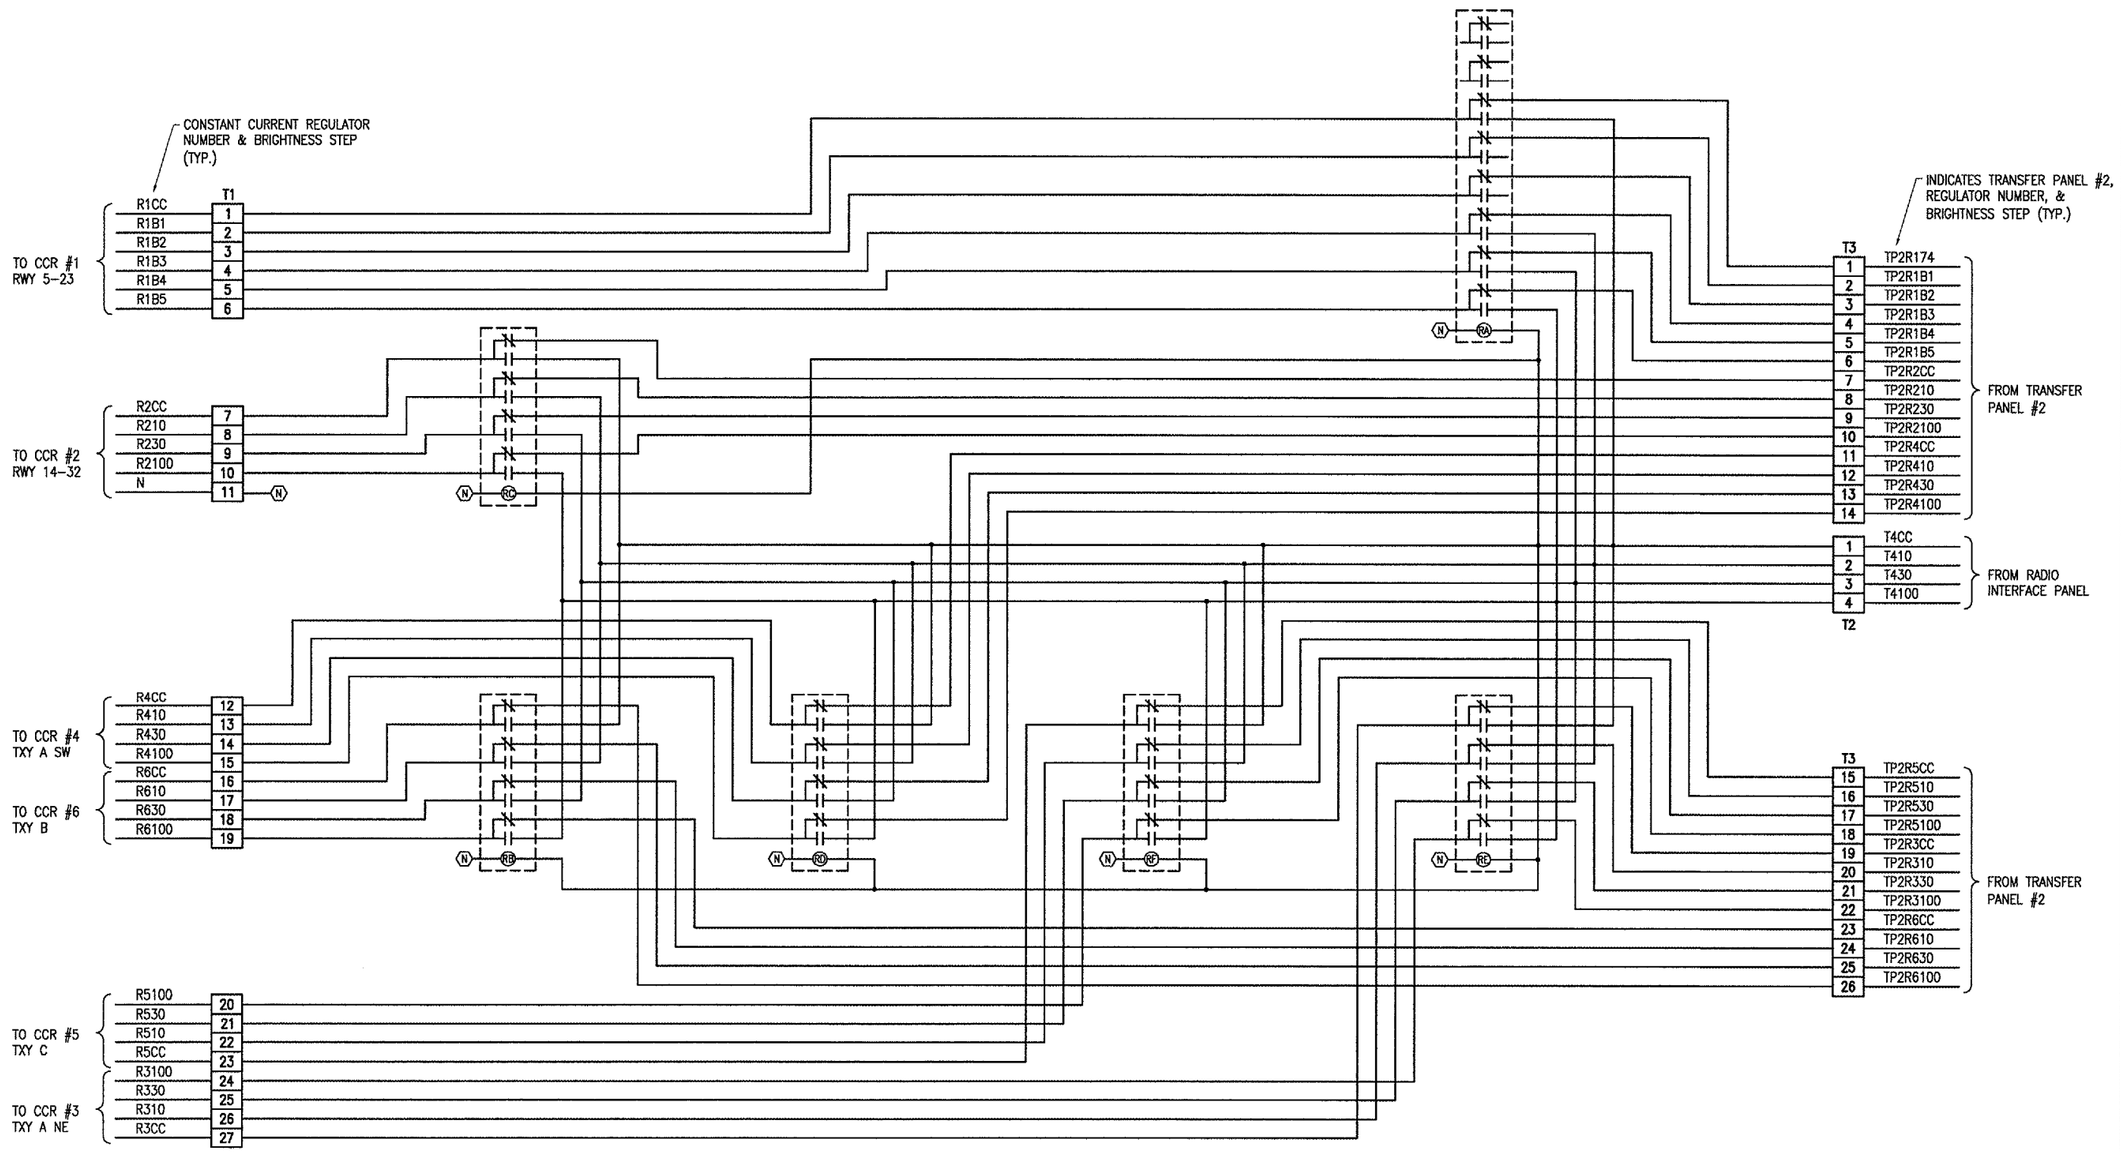

TRANSFER PANEL #1 CONTROL SCHEMATIC

WA057

HANSON

HANSON PROFESSIONAL SERVICES INC.

815 Commerce Drive, Suite 200
Oak Brook, Illinois 60523
Telephone: 630.990.3800
Fax: 630.990.3801

WAUKEGAN REGIONAL AIRPORT
WAUKEGAN PORT DISTRICT

3580 North McAree Road
Waukegan, Illinois 60087
Telephone: 847.244.0066
Fax: 847.244.3813

AIRFIELD SIGNAGE IMPROVEMENTS

AIP PROJECT NO. 3-17-0105-B35
IDA PROJECT NO. UGN-3650

No.	Drawing Issue Description	Date	By

Date

NOVEMBER 10, 2006

Sheet Title

TRANSFER PANEL #1
CONTROL SCHEMATIC

831-06A8004
Project Number

KNL 09/01/06
Layout By Date

KNL 09/01/06
Designed By Date

RMH 11/10/06
Reviewed By Date

MV | --- | ---
Drawn By

41
Sheet No.