F.A.U. RTE.	SECTION	COUNTY	TOTAL SHEETS	SHEET NO.
83	*	COOK	631	548
STA.		TO STA.		
FED. ROAD DIST. NO.		ILLINOIS	FED. AID PROJECT	
* (2425 & 2626) R-2			CONTRACT NO. 62111	

LEGEND

- EXISTING PAVEMENT
- TEMPORARY PAVEMENT
- POROUS GRANULAR EMBANKMENT

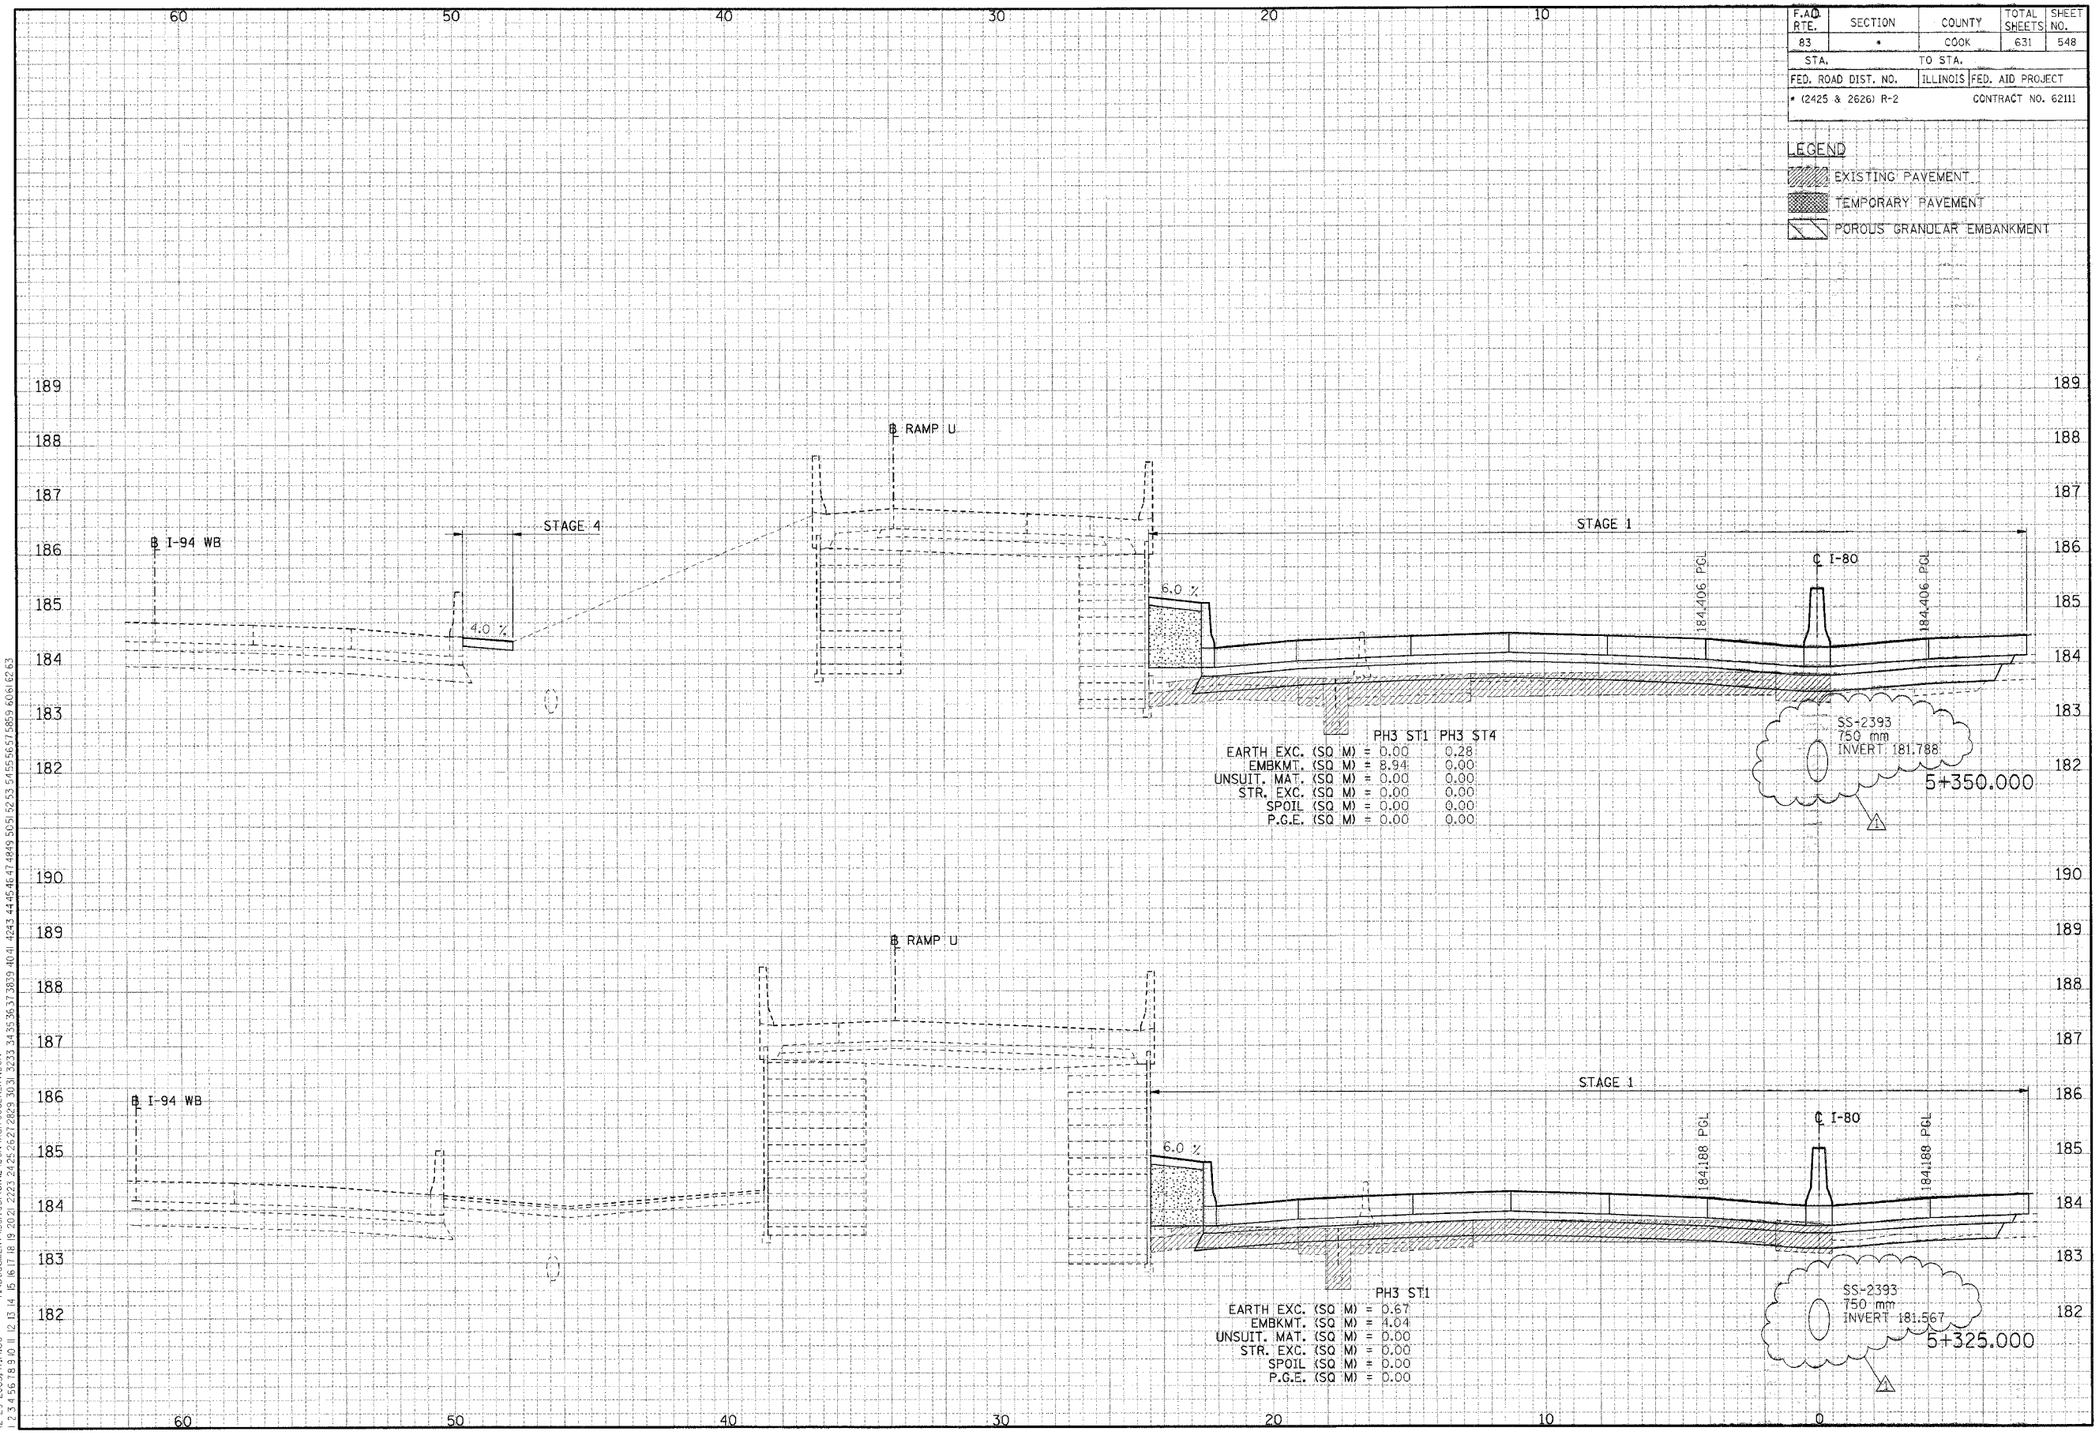

CROSS-SECTIONS FOR I-80/94

△1 REVISED 01/04/2006, KV

FINAL SURVEY		BY	DATE
NOTE BOOK	SURVEYED		
	PLOTTED		
	FORMULATE		
	AREAS		
	AREAS CHECKED		

ORIGINAL SURVEY		BY	DATE
NOTE BOOK	SURVEYED		
	PLOTTED		
	FORMULATE		
	AREAS		
	AREAS CHECKED		

..\XR99002A.DGN, ..\XP170022A.DGN, ..\XP170012A.DGN, ..\XP170032A.DGN, ..\XW170022A.DGN, ..\XL99R02A.DGN, ..\W99R02A.DGN, ..\YR170022A.DGN, ..\
..\XR99002A.DGN, ..\PR130022A.DGN, ..\PR130032A.DGN, ..\PR99002A.DGN, ..\PR350022A.DGN, ..\WR170022A.DGN, ..\XR350022A.DGN, ..\PR99002A.DGN, ..\PR350022A.DGN, ..\
12-29-2005, 7:14:00 T:\DOCUMENT\1831F30\CIVIL\DGN\X5170032A.KV.DGN
1 2 