F.A.I. RTE.	SECTION	COUNTY	TOTAL SHEETS	SHEET NO.
83	*	COOK	631	610
STA.		TO STA.		
FED. ROAD DIST. NO.		ILLINOIS	FED. AID PROJECT	
* (2425 & 2626) R-2		CONTRACT NO. 62111		

LEGEND

EXISTING PAVEMENT

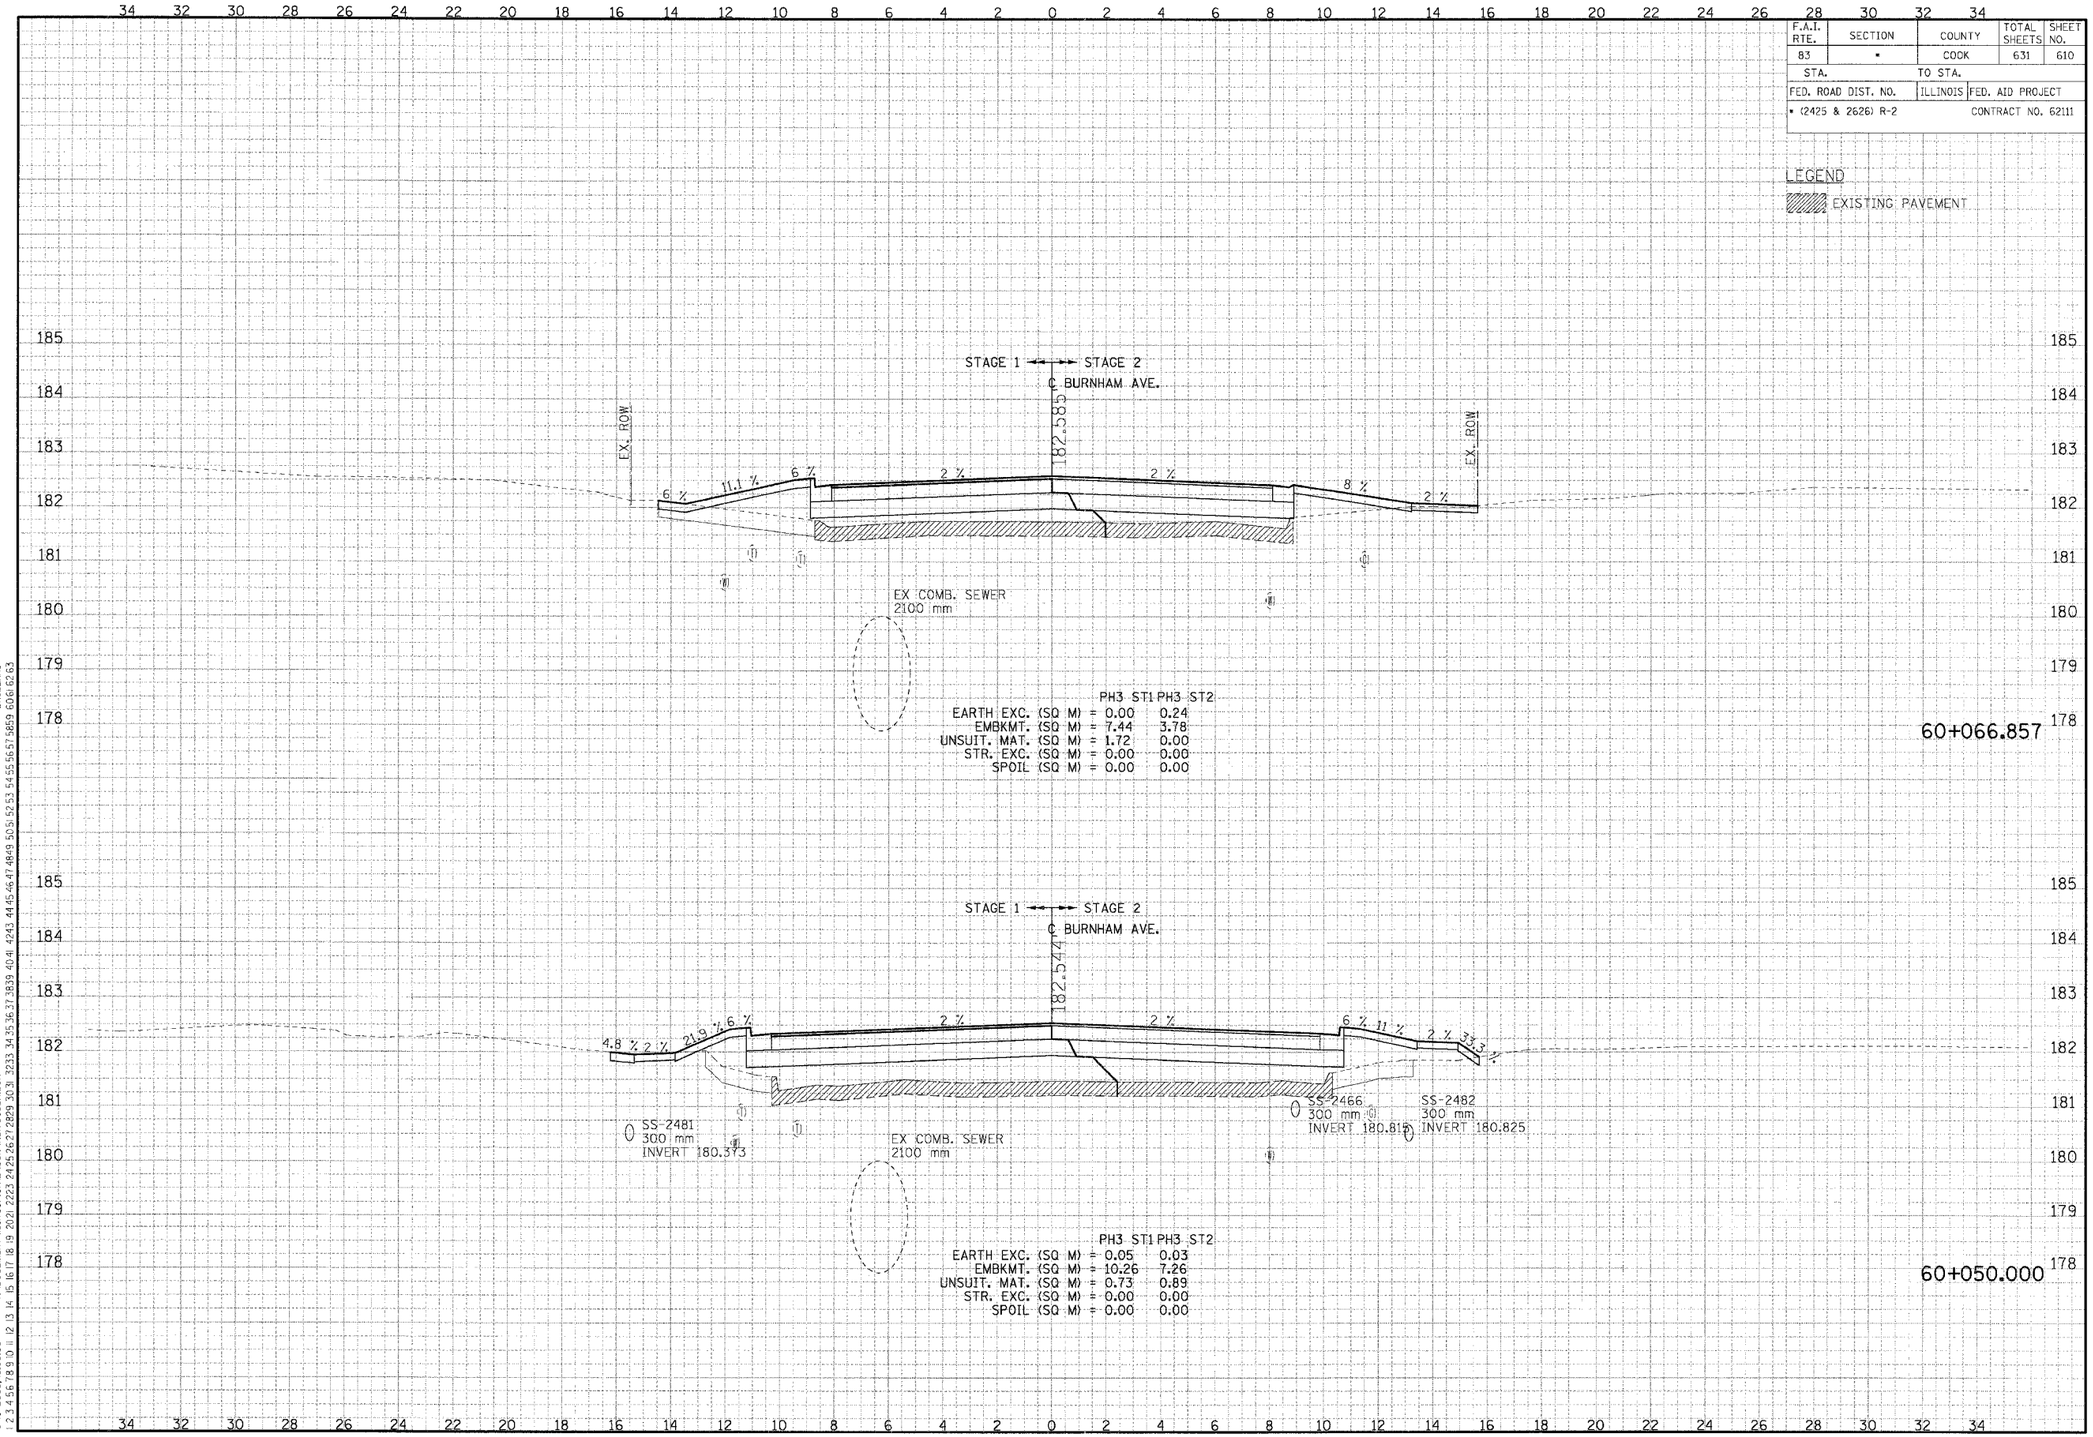

CROSS-SECTIONS FOR BURNHAM AVENUE

ORIGINAL SURVEY	BY	DATE
SURVEYED		
PLOTTED		
TEMPLATE		
AREAS		
AREAS CHECKED		

FINAL SURVEY	BY	DATE
SURVEYED		
PLOTTED		
TEMPLATE		
AREAS		
AREAS CHECKED		

NOTE BOOK NO.

..\VR17002A.DGN, ..\VR17002A.DGN, ..\VR99032A.DGN, ..\VR99032A.DGN, ..\VR17002A.DGN, ..\VR99002A.DGN, ..\VR99002A.DGN, ..\VR06002A.DGN, ..\VX06025A.DGN, ..\TL.0252A.DGN, ..\VR99002A.DGN, ..\VR13002A.DGN, ..\VR17002A.DGN, ..\VR17002A.DGN
8-19-2005, 13:08:59 T:\DOCUMENT\99750\CIVIL\DGN\XS170052A.DGN BAJZEKKJ