CONTRACT NO. 64A51

| F.A.P. RTE. | SECTION | COUNTY | TOTAL SHEETS | SHEET NO. |
|---|---|---|---|---|
| 203 | 13BR-1 | WHITESIDE | 26 ~~11~~ = 27 | 1 |

# STATE OF ILLINOIS
# DEPARTMENT OF TRANSPORTATION
# DIVISION OF HIGHWAYS

# PROPOSED HIGHWAY PLANS

## FAP ROUTE 203 (MOLINE RD)
## SECTION 13BR-1
## PROJECT BHF-203(002)
## WHITESIDE COUNTY
## C-92-124-05

### INDEX OF SHEETS


| | |
|---|---|
| 1 | COVER SHEET |
| 2 | SUMMARY OF QUANTITIES |
| 3-3A | GENERAL NOTES |
| 4 | TYPICAL SECTIONS & BUTT-JOINT DETAILS |
| 5 | SCHEDULE OF QUANTITIES |
| 6 | HORIZONTAL AND VERTICAL CONTROL |
| 7-8 | ROADWAY PLAN SHEETS |
| 9-10 | EROSION DETAILS |
| 11 | BRIDGE GENERAL PLAN |
| 12 | OVERLAY AND MISC. DETAILS |
| 13 | BEAM DETAILS |
| 14 | RAIL DETAILS |
| 15 | CONCRETE REPAIR DETAILS |
| 16 | TRAFFIC CONTROL FOR ROAD CLOSURE (40.1) |
| 17-26 | CROSS SECTIONS |


### STATE STANDARDS

| | |
|---|---|
| 001001 | AREAS OF REINFORCEMENT REBARS |
| 001006 | DECIMAL OF AN INCH AND A FOOT |
| 280001-02 | TEMPORARY EROSION CONTROL SYSTEMS |
| 515001-02 | NAME PLATE FOR BRIDGES |
| 630001-05 | STEEL PLATE BEAM GUARDRAIL |
| 630301-03 | SHOULDER WIDENING FOR TYPE 1 GUARDRAIL TERMINALS |
| 631032-01 | TRAFFIC BARRIER TERMINAL, TYPE 6A |
| 635001 | DELINEATORS |
| 635006-02 | REFLECTOR AND TERMINAL MARKER REPLACEMENT |
| 635011-01 | REFLECTOR MARKER AND MOUNTING DETAILS |
| 667101 | PERMANENT SURVEY MARKERS |
| 701301-02 | TYPICAL APPLICATION OF TRAFFIC CONTROL DEVICES |
| 702001-05 | TRAFFIC CONTROL DEVICES |
| 720011 | METAL POSTS FOR SIGNS, MARKERS & DELINEATORS |
| 780001-01 | TYPICAL PAVEMENT MARKINGS |

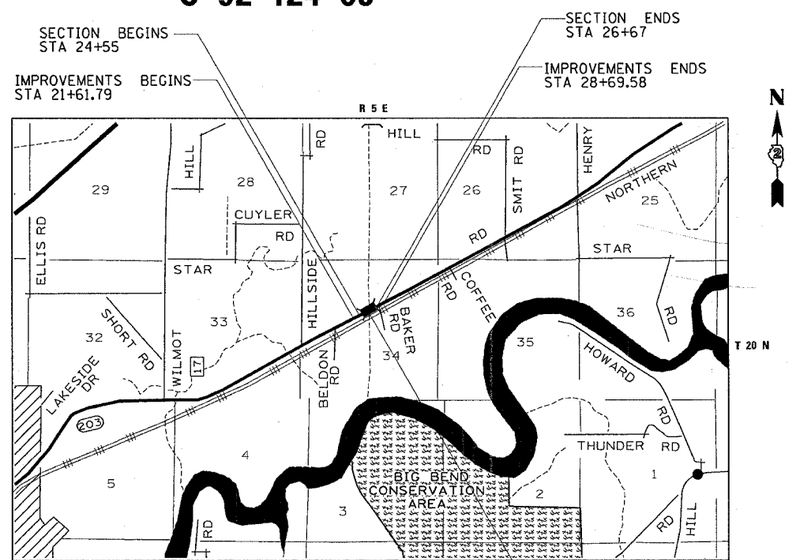


THE PROJECT IS A BRIDGE DECK BEAM REPLACEMENT PROJECT ON A 3 SPAN STRUCTURE WITH GUARDRAIL UPDATE AND A ROAD CLOSURE.

D-92-005-05

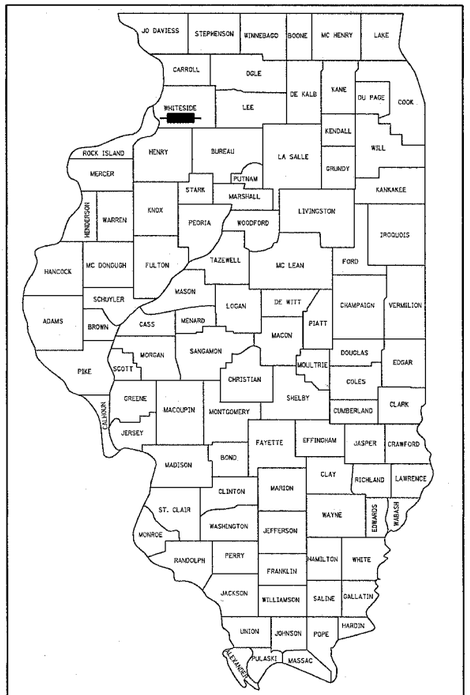


LOCATION OF SECTION INDICATED THUS:-

STATE OF ILLINOIS
DEPARTMENT OF TRANSPORTATION
DIVISION OF HIGHWAYS

SUBMITTED October 26 20 05
Gregory L. Montes
DEPUTY DIRECTOR OF HIGHWAYS, REGION ENGINEER

December 9, 20 05
Mike Hine
ENGINEER OF DESIGN AND ENVIRONMENT

December 9, 20 05
Eric Harm
DEPUTY DIRECTOR OF HIGHWAYS, CHIEF ENGINEER

**GROSS LENGTH OF SECTION = 212 FEET = 0.04 MILES**

**NET LENGTH OF SECTION = 212 FEET = 0.04 MILES**

100' 200' 300' — 1" = 100'
0 10' 20' 30' — 1" = 10'
0 50' 100' — 1" = 20'

FULL SIZE PLANS HAVE BEEN PREPARED USING STANDARD ENGINEERING SCALES. REDUCED SIZED PLANS WILL NOT CONFORM TO STANDARD SCALES. IN MAKING MEASUREMENTS ON REDUCED PLANS, THE ABOVE SCALES MAY BE USED.

J.U.L.I.E.
JOINT UTILITY LOCATION INFORMATION FOR EXCAVATION
1-800-892-0123

WHITESIDE COUNTY
FENTON TOWNSHIP, SECTION 34

**CONTRACT NO. 64A51**

**PRINTED BY THE AUTHORITY OF THE STATE OF ILLINOIS**


PROJECT ENGINEER : ROBERT WAGNER
SENIOR ENGINEER : THOMAS HALLA
PHONE : (815) 284-5993