CONTRACT NO. 66412

F.A. RTE.	SECTION	COUNTY	TOTAL SHEETS	SHEET NO.
			171	134

STA. TO STA.

FED. ROAD DIST. NO. | ILLINOIS | FED. AID PROJECT

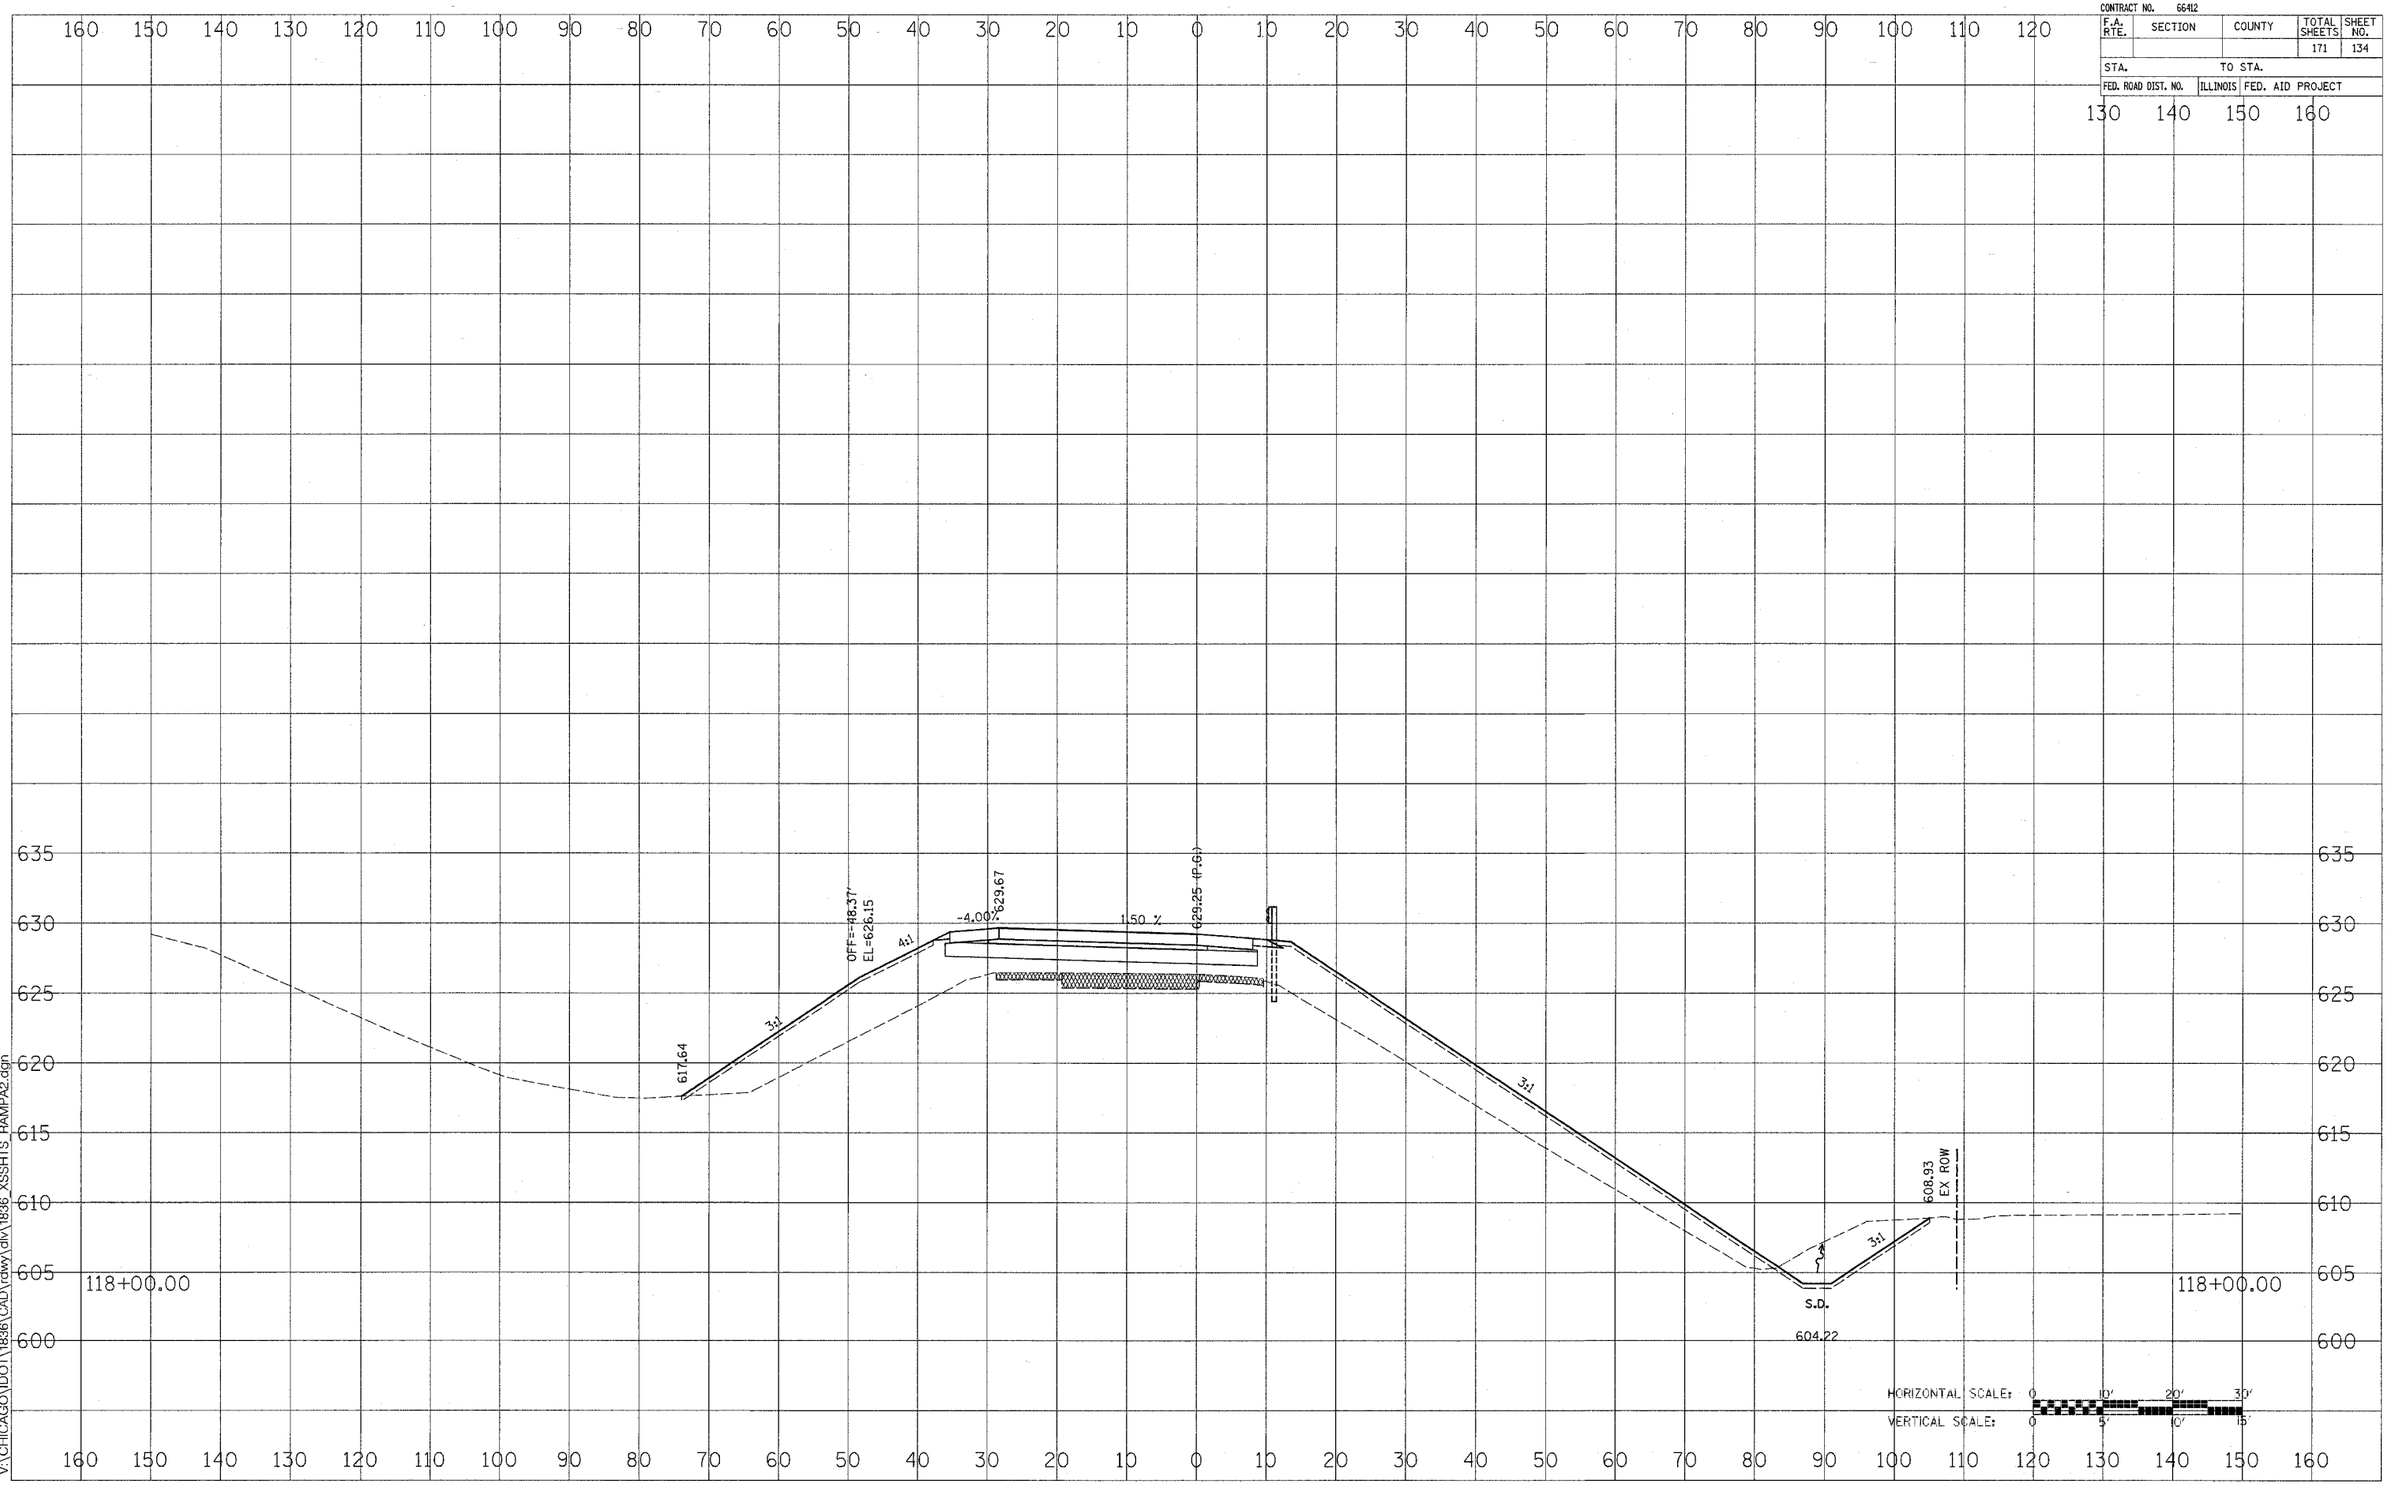

PROPOSED RAMP A

FINAL SURVEY		BY	DATE
NOTE BOOK NO.	SURVEYED		
	PLOTTED		
	TEMPLATE		
	AREAS		
	AREAS CHECKED		

ORIGINAL SURVEY		BY	DATE
NOTE BOOK NO.	SURVEYED		
	PLOTTED		
	TEMPLATE		
	AREAS		
	AREAS CHECKED		

11142005
V:\CHICAGO\IDOT\1836\CAD\rdwy\dlrv\1836_XSSHTS_RAMPA2.dgn

36_XSSHTS_RAMPA2.dgn 11/14/2005 6:05:48 PM jbudgett