CONTRACT NO. 70141

F.A.I RTE.	SECTION	COUNTY	TOTAL SHEETS	SHEET NO.
74	*	CHAMPAIGN	115	100
STA. 250+00.00		TO STA. 250+50.00		
FED. ROAD DIST. NO.	ILLINOIS	FED. AID PROJECT		

*1015-1-RS-1,14-1(R)RS&6RS-3)

LINCOLN AVE. EASTBOUND OFF-RAMP

RAMP "C"

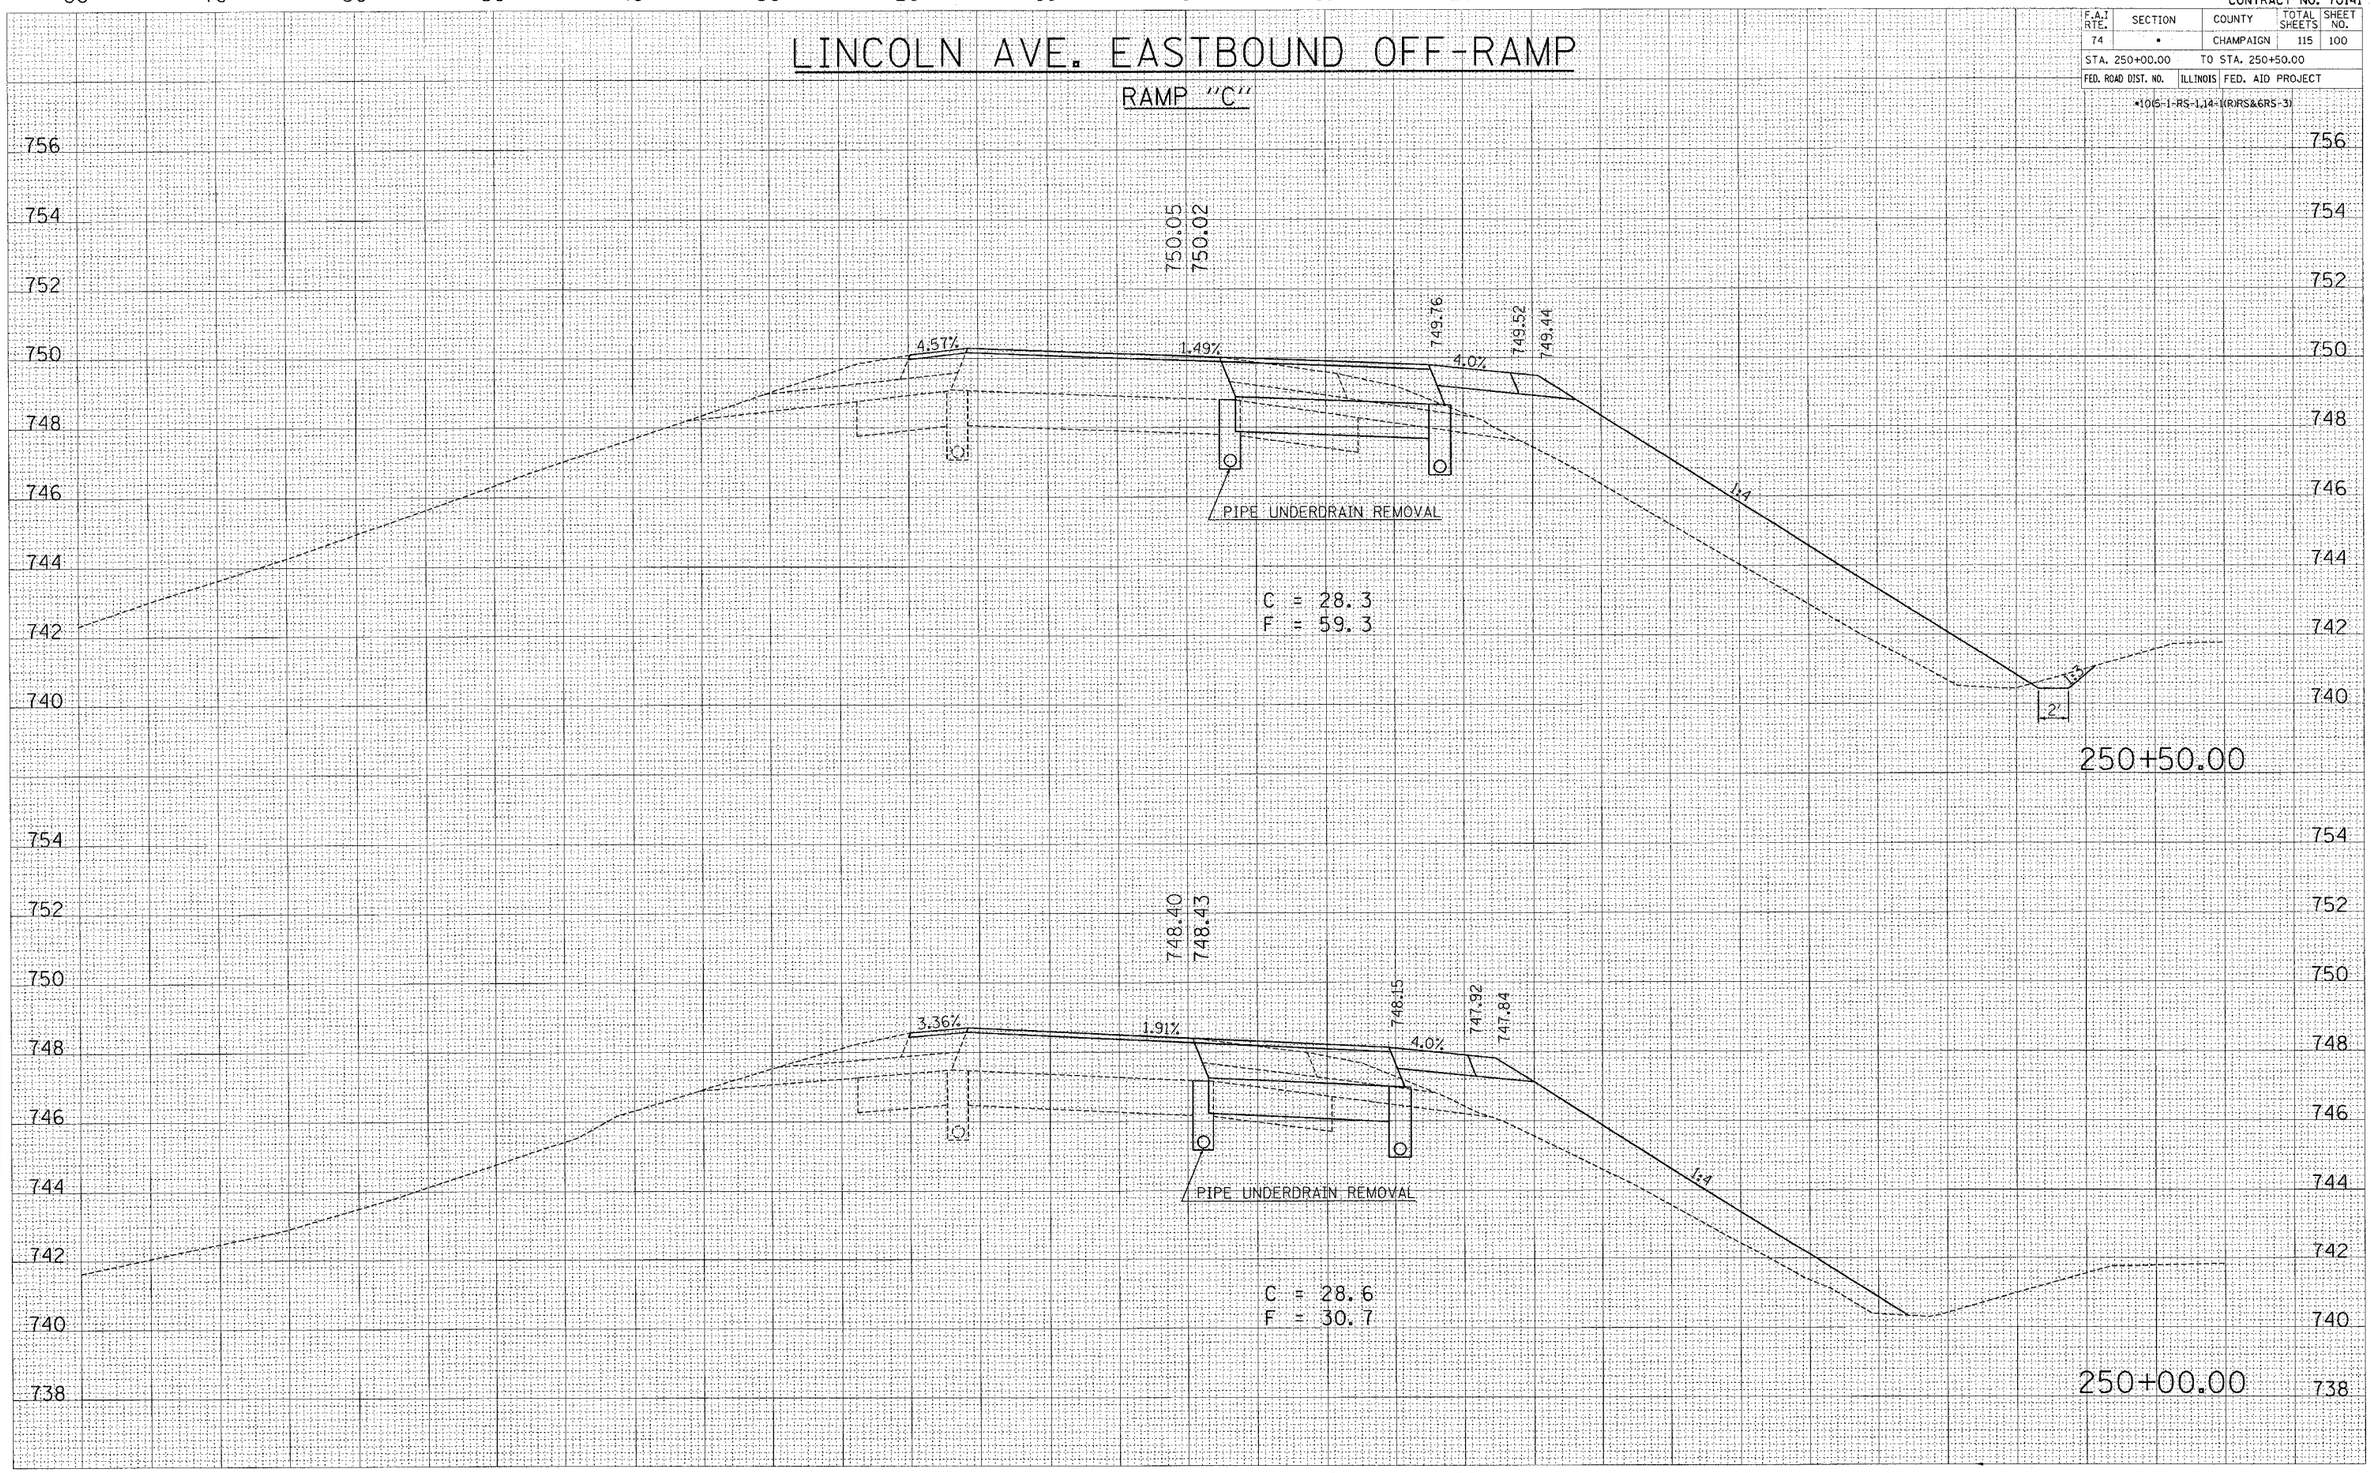

FINAL SURVEY		BY	DATE
	SURVEYED		
	PLOTTED		
NOTE BOOK	TEMPLATE		
	AREAS		
NO.	AREAS CHECKED		

ORIGINAL SURVEY		BY	DATE
	SURVEYED		
	PLOTTED		
	TEMPLATE		
	AREAS		
NO.	AREAS CHECKED		

PLOT DATE = 10/29/2005
FILE NAME = c:\projects\d270100 (v8)\lincoln-eastbound-ramp.dgn
PLOT SCALE = 5.0000 ' / IN.
USER NAME = philipsjr