ROUTE NO.	SECTION	COUNTY	TOTAL SHEETS	SHEET NO.
840	(122BR) BR	VERMILION	29	10
FED. ROAD DIST. NO.		ILLINOIS	FED. AID PROJECT-	

SHEET NO. 3
6 SHEETS

Contract #70381

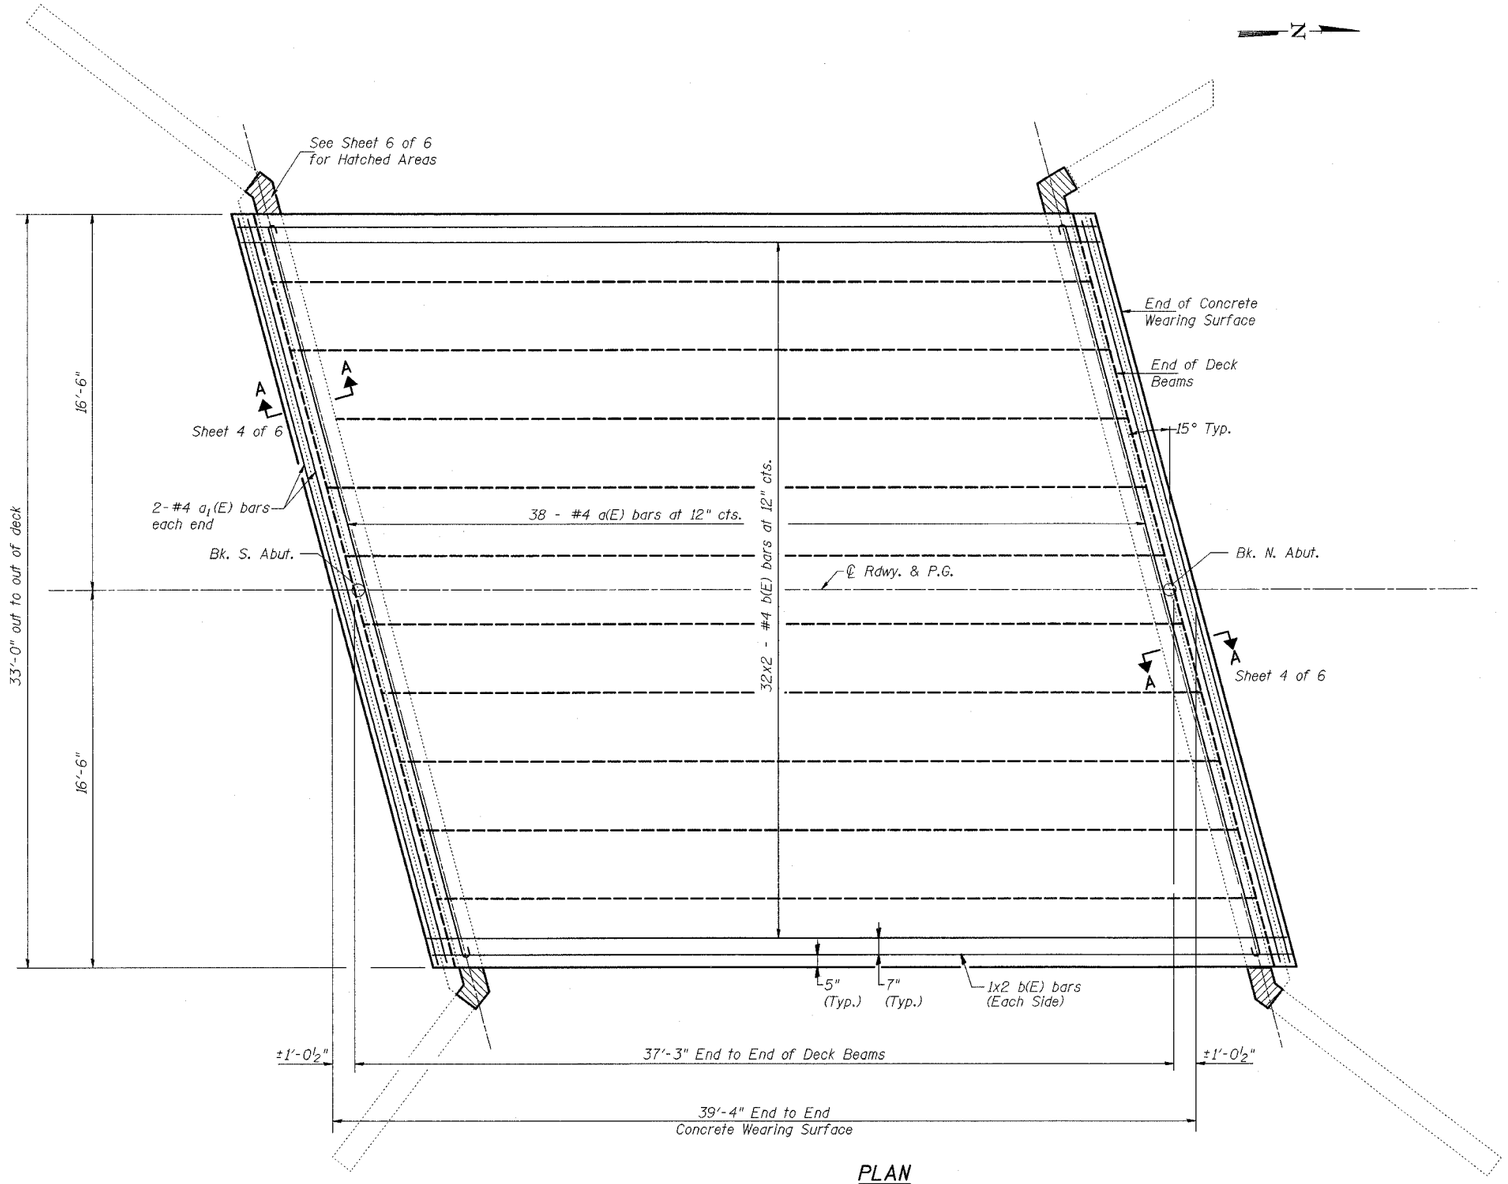

PLAN

MIN BAR LAPS

#4 bars = 1'-8"

NOTES

Reinforcement bars designated (E) shall be epoxy coated.
For remainder of superstructure details, see sheets 4 and 5 of 6.
Work this sheet with sheet 4 of 6.
Bars indicated thus 32x2-#4 etc. indicates 32 lines of bars with 2 lengths per line.
For Section "A-A" see sheet 4 of 6.

ILLINOIS DEPARTMENT OF TRANSPORTATION

SUPERSTRUCTURE

IL ROUTE 49 OVER
FAST CREEK
F.A.P. ROUTE 840 SECTION (122BR)BR
VERMILION COUNTY
STATION 1281+10.00
STRUCTURE NO. 092-0174

DATE: JUNE 2005

DRAWN BY: NJV/MLO
CHECKED BY: SJK

BLANK, WESSELINK, COOK & ASSOCIATES ENGINEERS - CONSULTANTS DECATUR, ILLINOIS