F.A.U.	SECTION	COUNTY	TOTAL SHEETS	SHEET NO.
2832	00-00218-00-FP	COOK	108	1B
STA		TO STA		
FED. ROAD DIST. NO. 7	ILLINOIS	FED. AID PROJECT		

CONTRACT NO. 83773

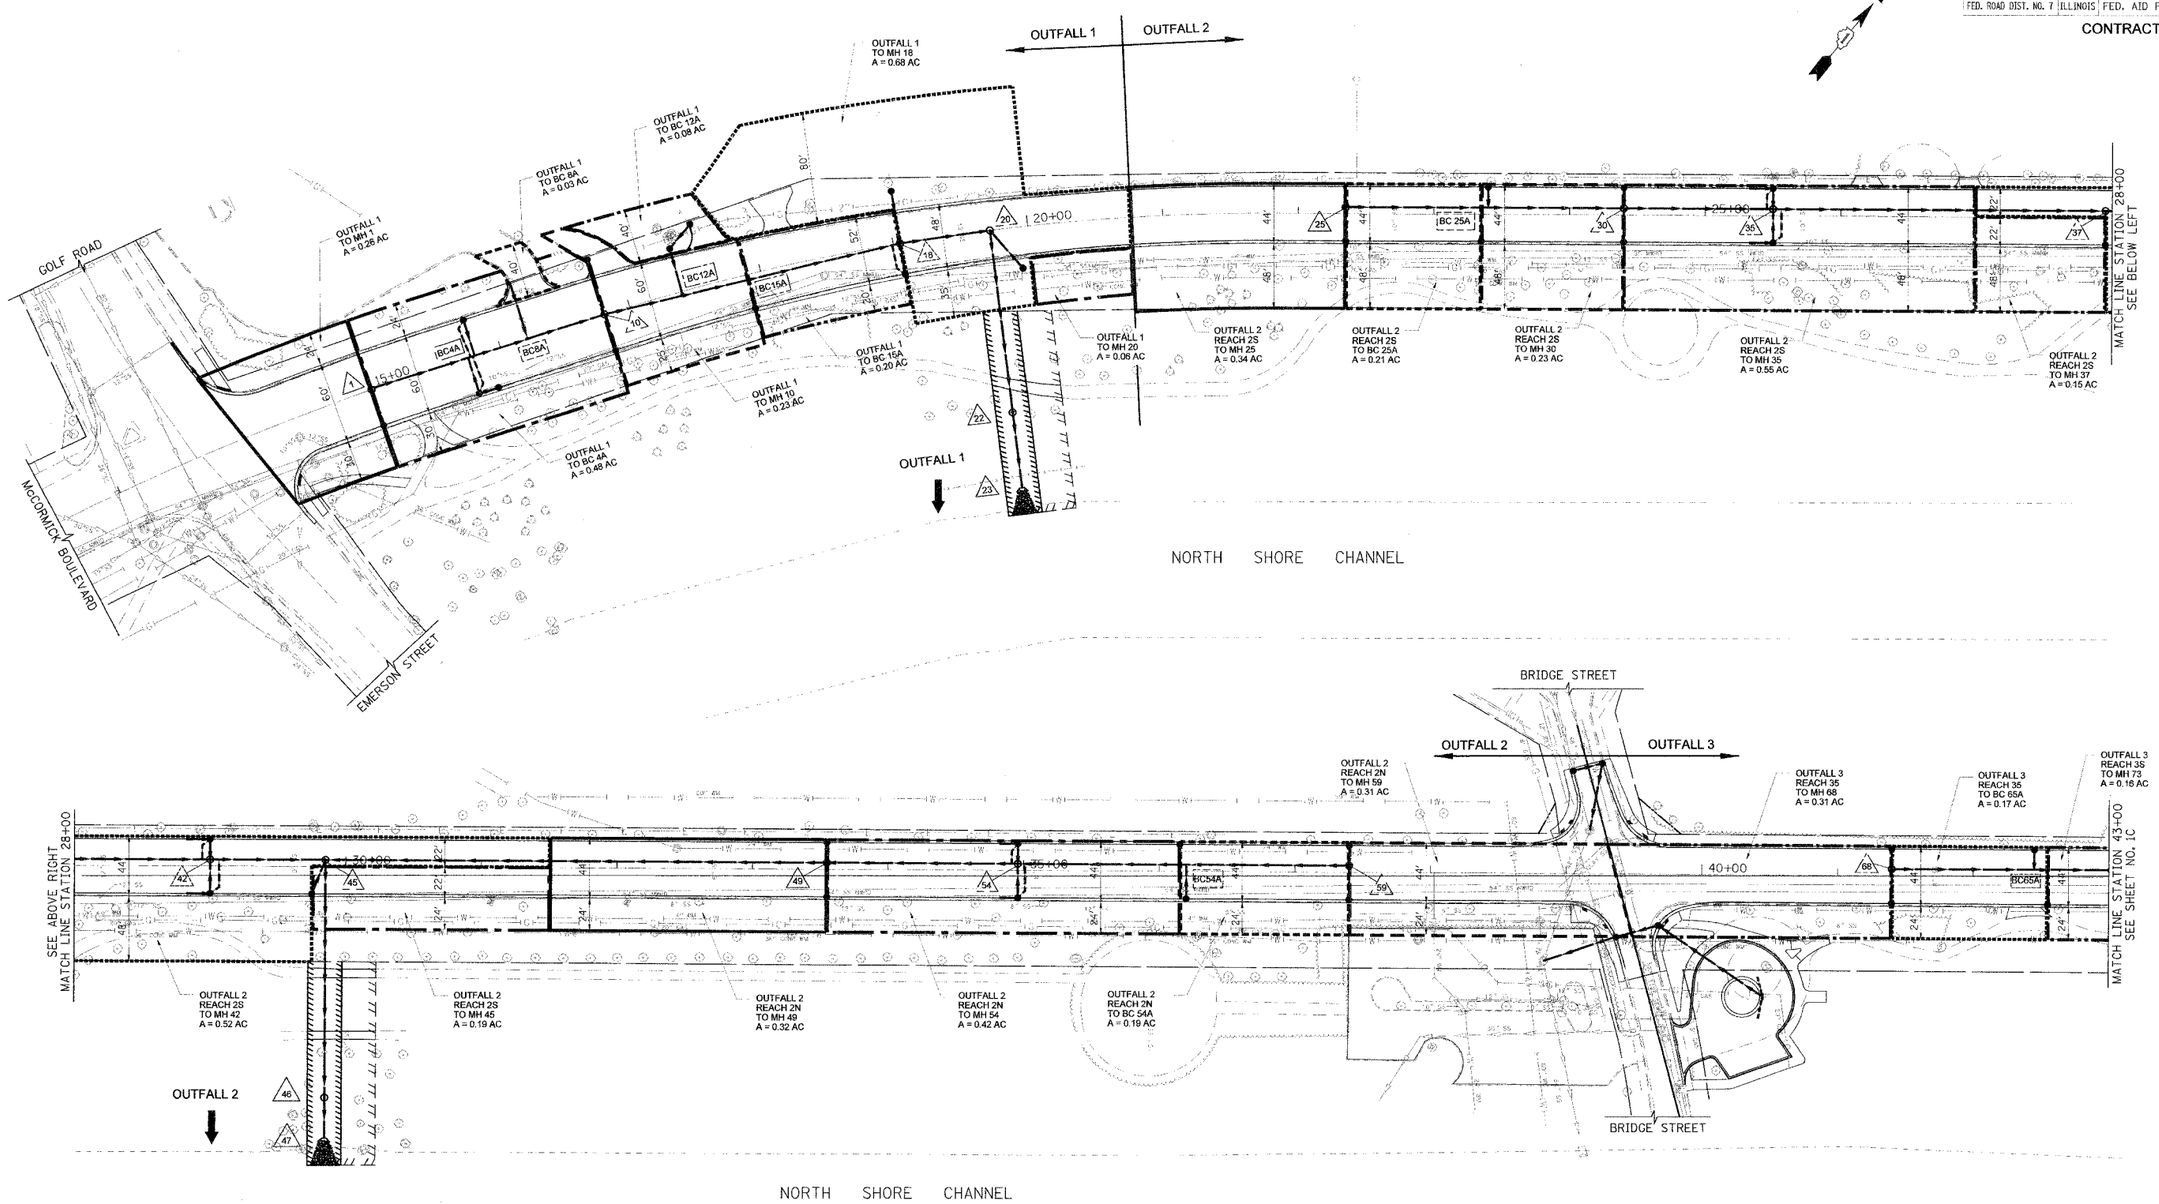

TRANSYSTEMS CORPORATION
1001 PRINCETON DRIVE
SUITE 1025
SCHAUMBURG, IL 60173

REVISIONS	
NAME	DATE
CEC/PAS	12/02/05

ILLINOIS DEPARTMENT OF TRANSPORTATION

MWRDGC STORM SEWER
ROUTING EXHIBIT
STATION 14+00 TO STATION 43+00

SCALE: 1"=50'

DATE 12/02/05
DRAWN BY GEW
CHECKED BY PAS