F.A.U.	SECTION	COUNTY	TOTAL SHEETS	SHEET NO.
2832	00-00218-00-FP	COOK	108	37
STA 49+00		TO STA 60+75		
FED. ROAD DIST. NO. 7	ILLINOIS	FED. AID PROJECT		

CONTRACT NO. 83773

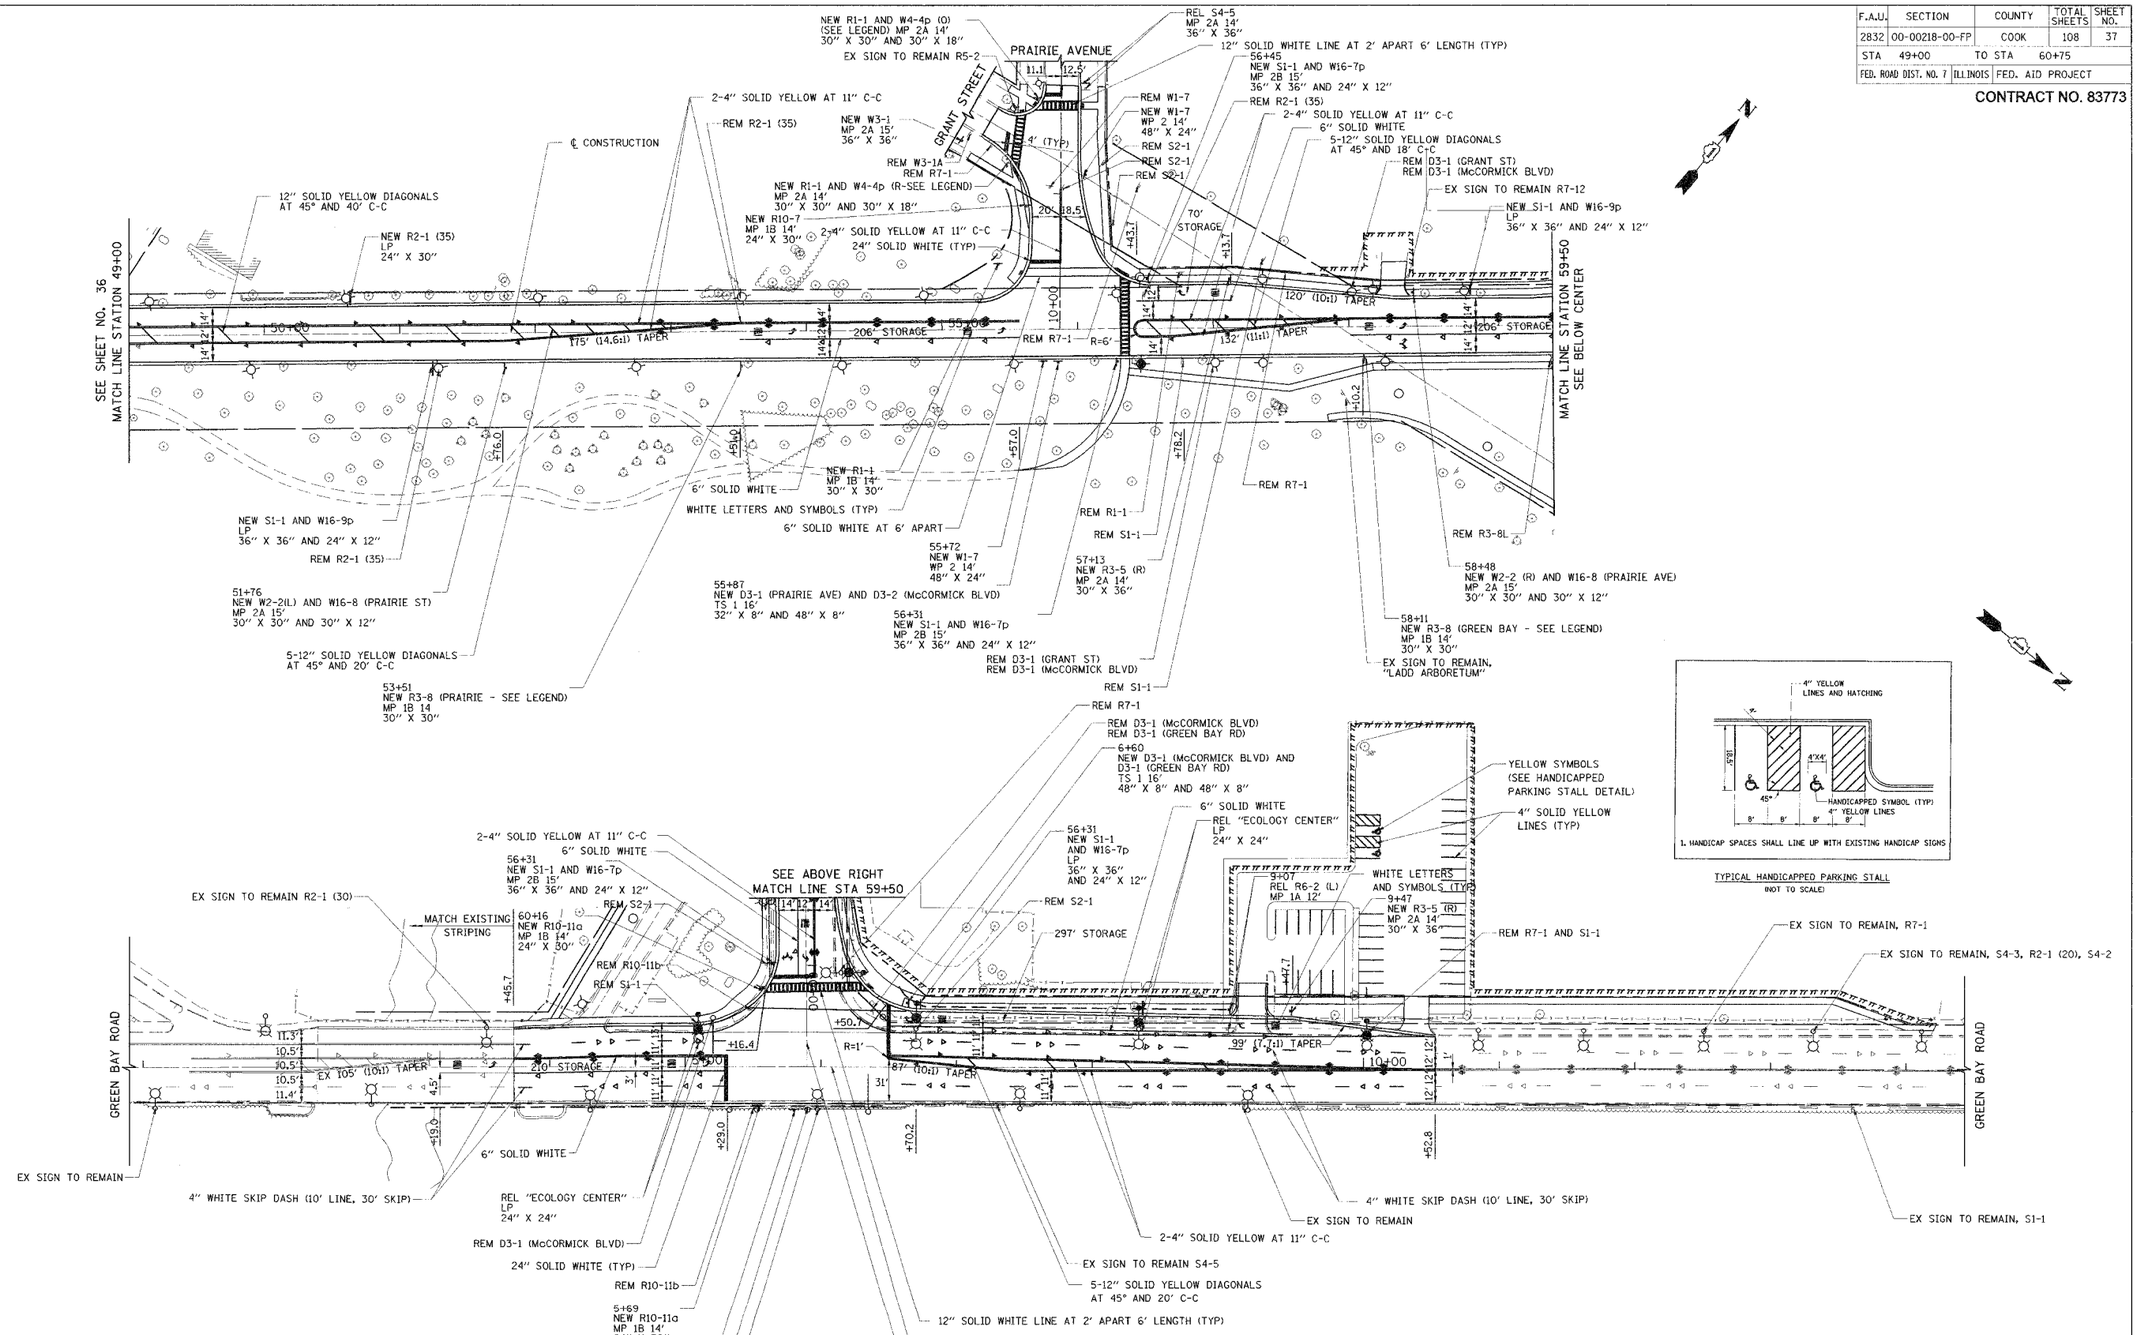

TYPICAL HANDICAPPED PARKING STALL
(NOT TO SCALE)

NOTE:
SEE SHEET NO.35 FOR NOTES AND LEGEND

REVISIONS	
NAME	DATE
CEC/PAS	9/06/05

ILLINOIS DEPARTMENT OF TRANSPORTATION

PAVEMENT MARKING AND SIGNING

McCORMICK BOULEVARD
STATION 49+00 TO STATION 60+75
AND GREEN BAY ROAD

0 25' 50' HORIZ
0 1"=50' 5' VERT

DATE 9/03/04
DRAWN BY GEW
CHECKED BY PAS

TRANSYSTEMS CORPORATION
1051 PERIMETER DRIVE
SUITE 1025
SCHAUMBURG, IL 60173