FAU RTE	SECTION	COUNTY	TOTAL SHEETS	SHEET NO
2832	00-00218-00-FP	COOK	108	72
STA. 19+00.00	TO STA. 20+00.00			
FED. ROAD DIST. NO. 1	ILLINOIS	FED. AID PROJECT		

CONTRACT NO. 83773

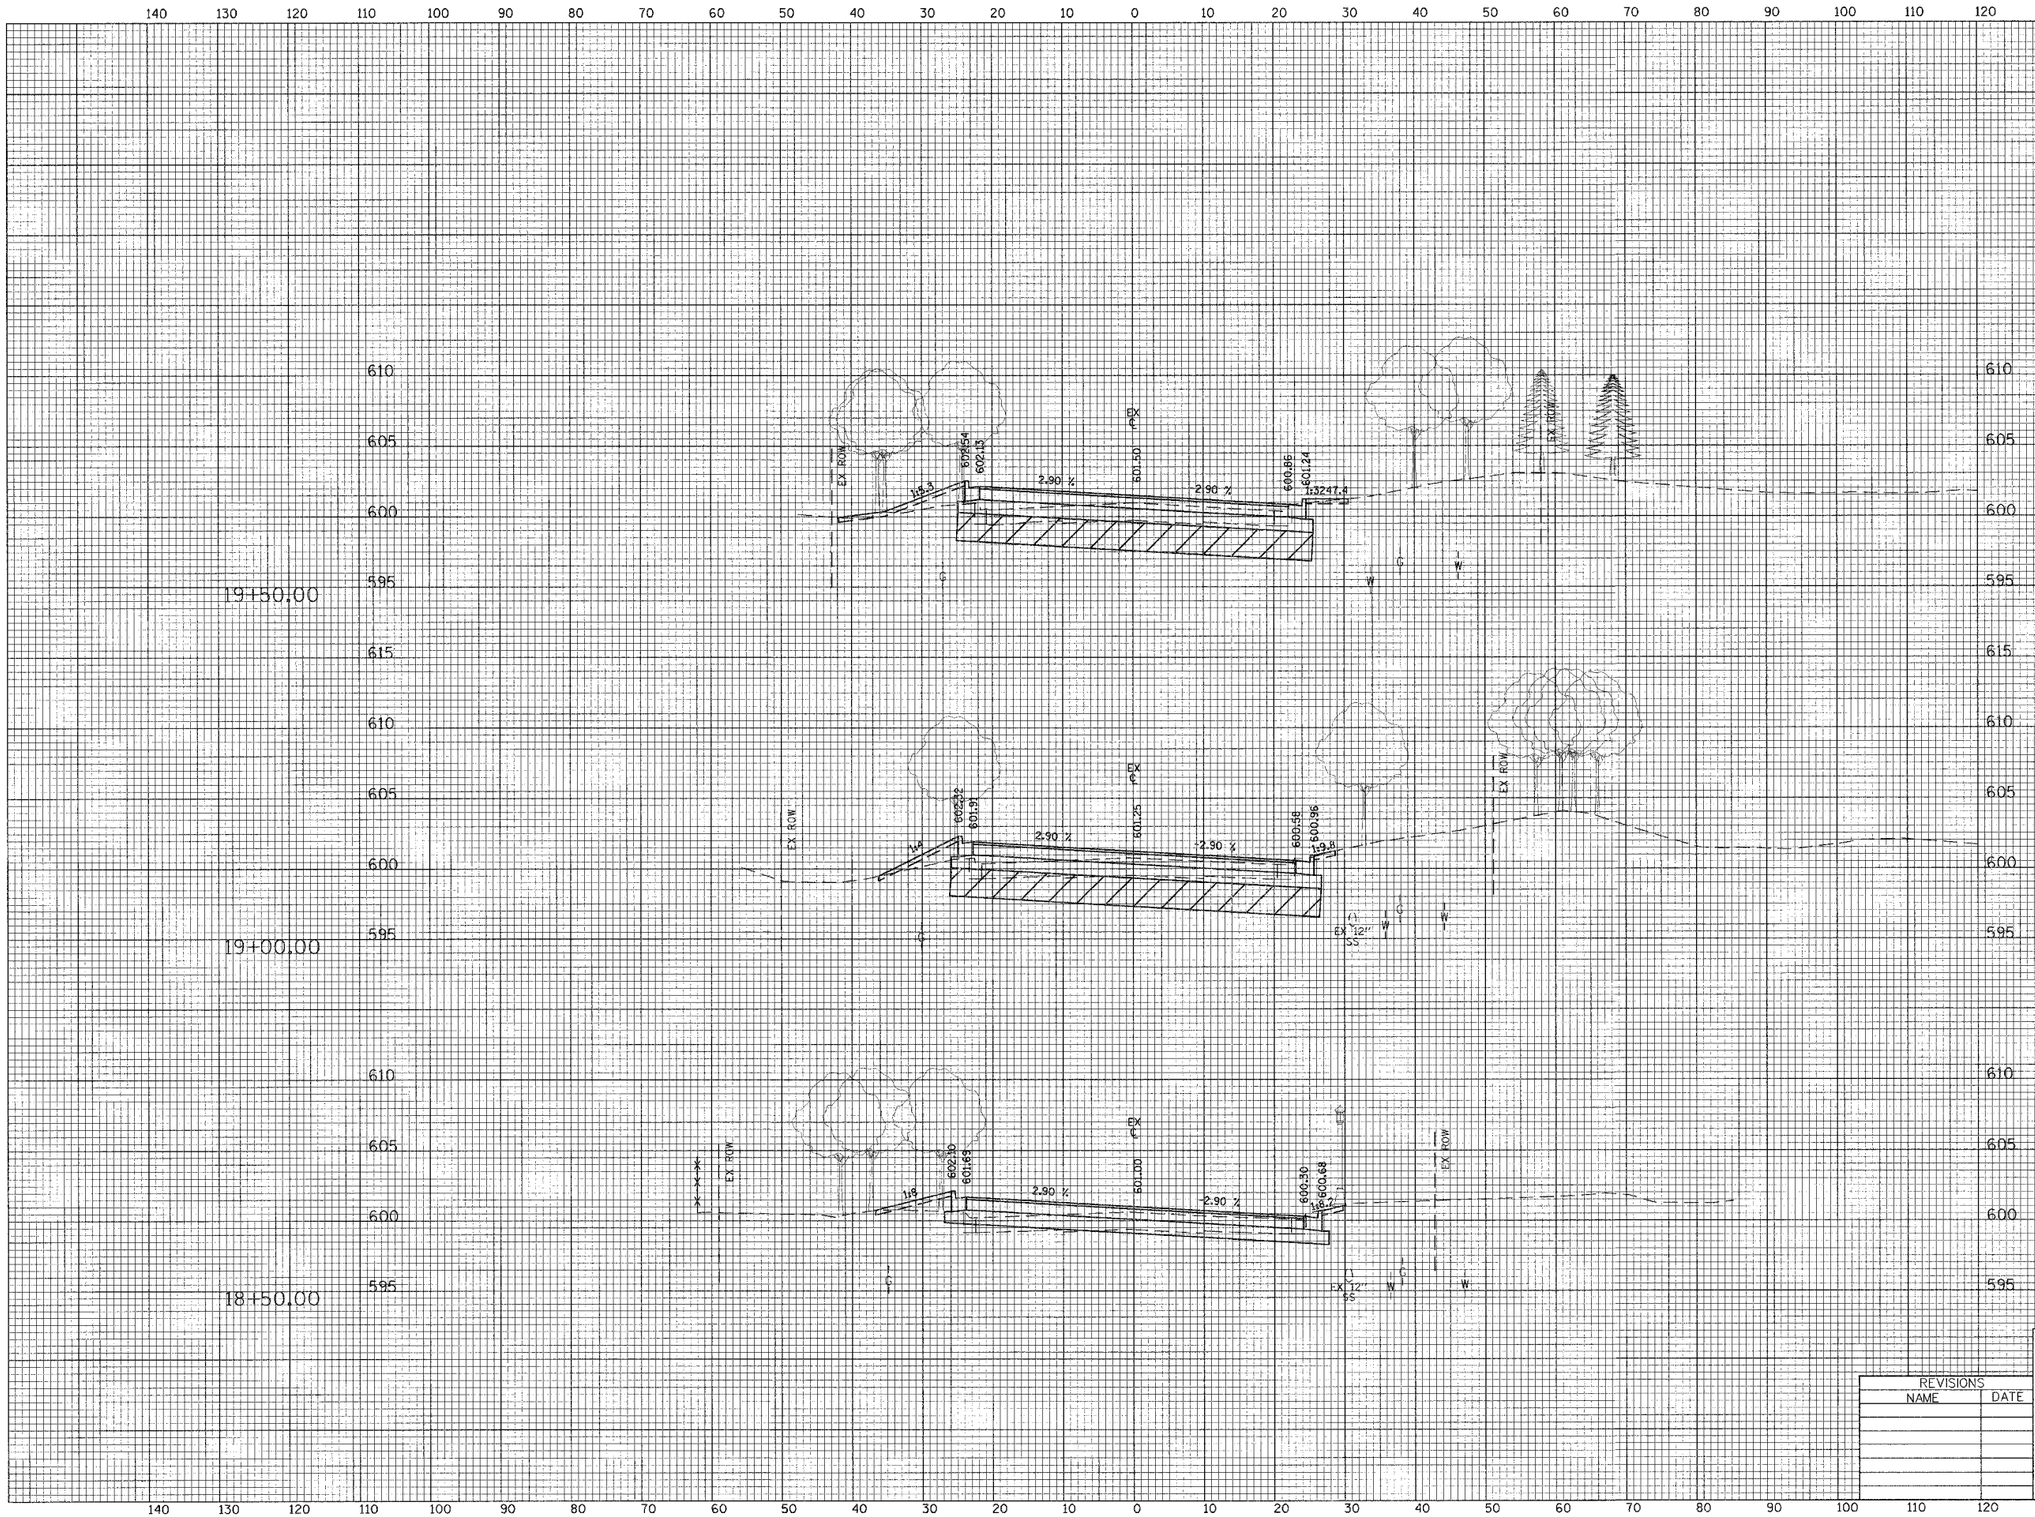

PVMT REM = 44.3 SF
CUT = 14.8 SF
FILL = 6.4 SF
UNDERCUT = 101.1 SF

PVMT REM = 47.1 SF
CUT = 18.3 SF
FILL = 5.4 SF
UNDERCUT = 105.3 SF

PVMT REM = 50.8 SF
CUT = 21.3 SF
FILL = 4.3 SF

REVISIONS	
NAME	DATE

ILLINOIS DEPARTMENT OF TRANSPORTATION
CITY OF EVANSTON

CROSS SECTIONS

McCORMICK BOULEVARD

HORIZ. 10 0 10
VERT. 5 0 5
SCALE IN FEET

DATE 9/03/04
DRAWN BY EDM
CHECKED BY PAS

FINAL SURVEY NOTE BOOK NO.
SURVEYED / PLOTTED / TEMPLATE / AREAS / AREAS CHECKED

ORIGINAL SURVEY NOTE BOOK NO.
SURVEYED / PLOTTED / TEMPLATE / AREAS / AREAS CHECKED