FAU RTE	SECTION	COUNTY	TOTAL SHEETS	SHEET NO.
2832	00-00218-00-FP	COOK	108	80
STA. 30+00.00		TO STA. 31+00.00		
FED. ROAD DIST. NO. 1	ILLINOIS	FED. AID PROJECT		

CONTRACT NO. 83773

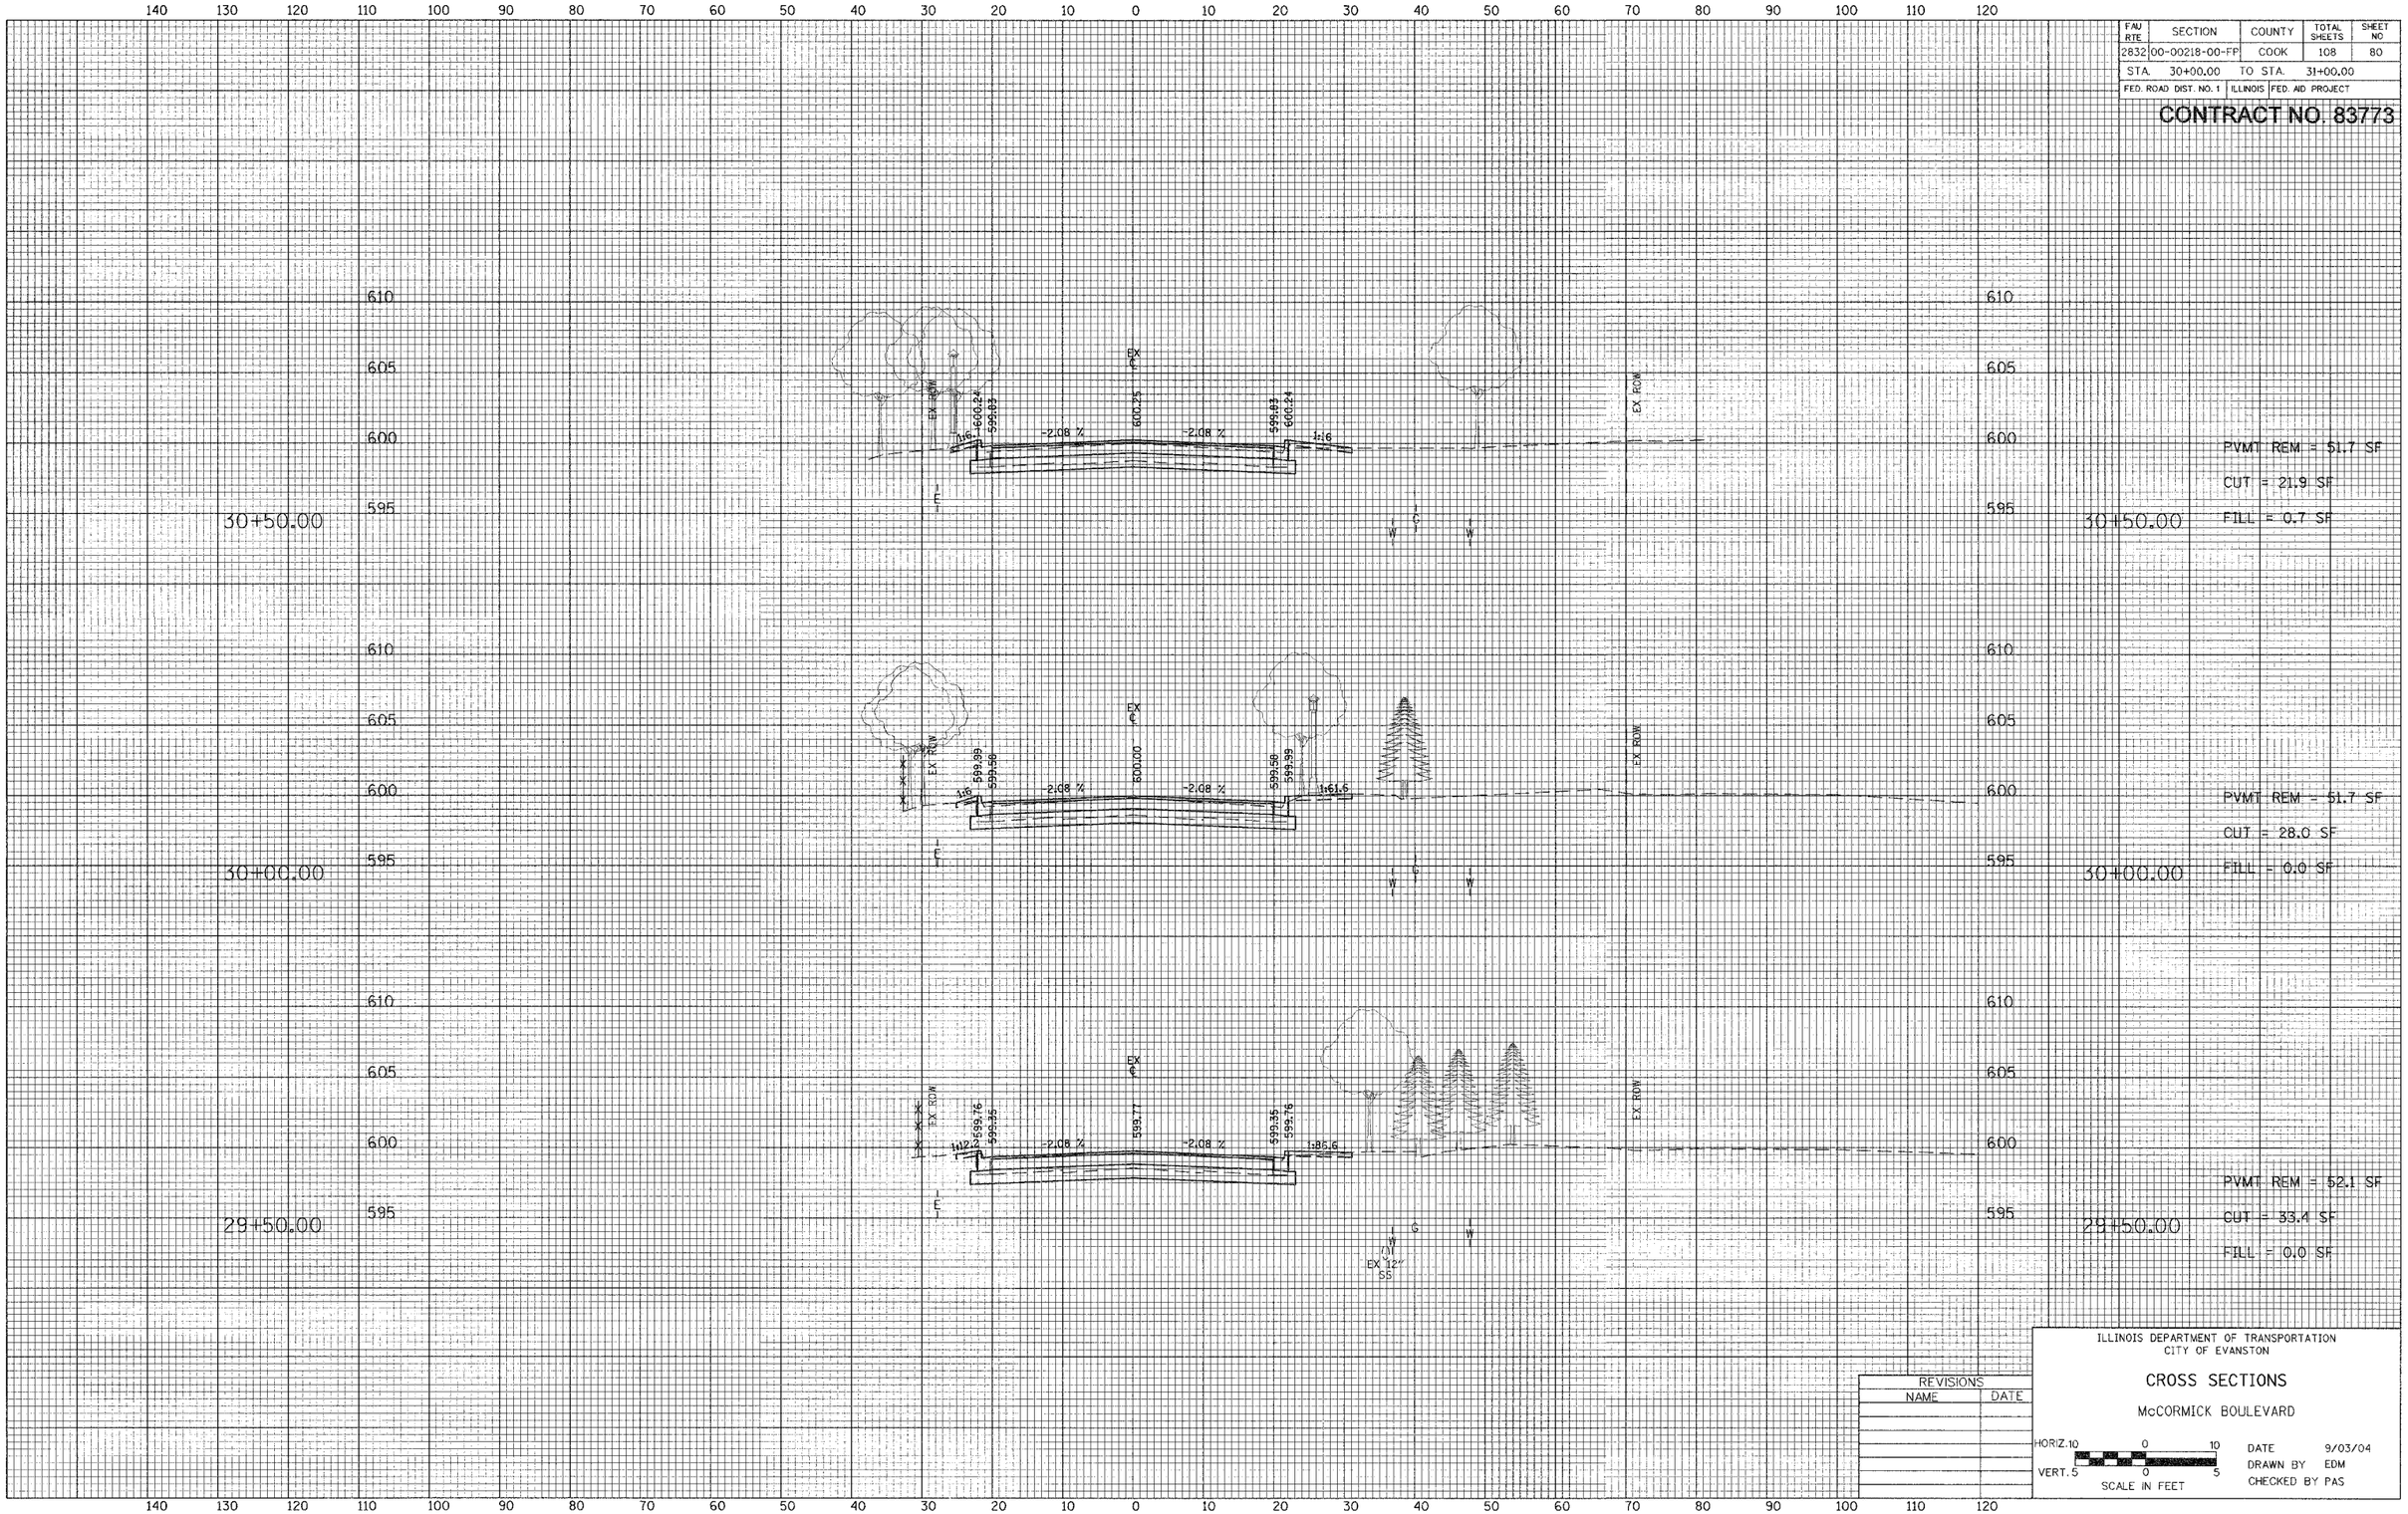

REVISIONS	
NAME	DATE

ILLINOIS DEPARTMENT OF TRANSPORTATION
CITY OF EVANSTON

CROSS SECTIONS

McCORMICK BOULEVARD

HORIZ. 10 0 10
VERT. 5 0 5
SCALE IN FEET

DATE 9/03/04
DRAWN BY EDM
CHECKED BY PAS

FINAL SURVEY — SURVEYED / PLOTTED / COMPUTED / AREAS — NOTE BOOK — NO. — DATE

ORIGINAL SURVEY — SURVEYED / PLOTTED / COMPUTED / AREAS — NOTE BOOK — NO. — DATE