CONTRACT NO. 94434

F.A.P RTE.	SECTION	COUNTY	TOTAL SHEETS	SHEET NO.
328	109B-1	WHITE	26	25
STA. 74+72.000		TO STA. 75+50.000		
FED. ROAD DIST. NO.	ILLINOIS	FED. AID PROJECT		

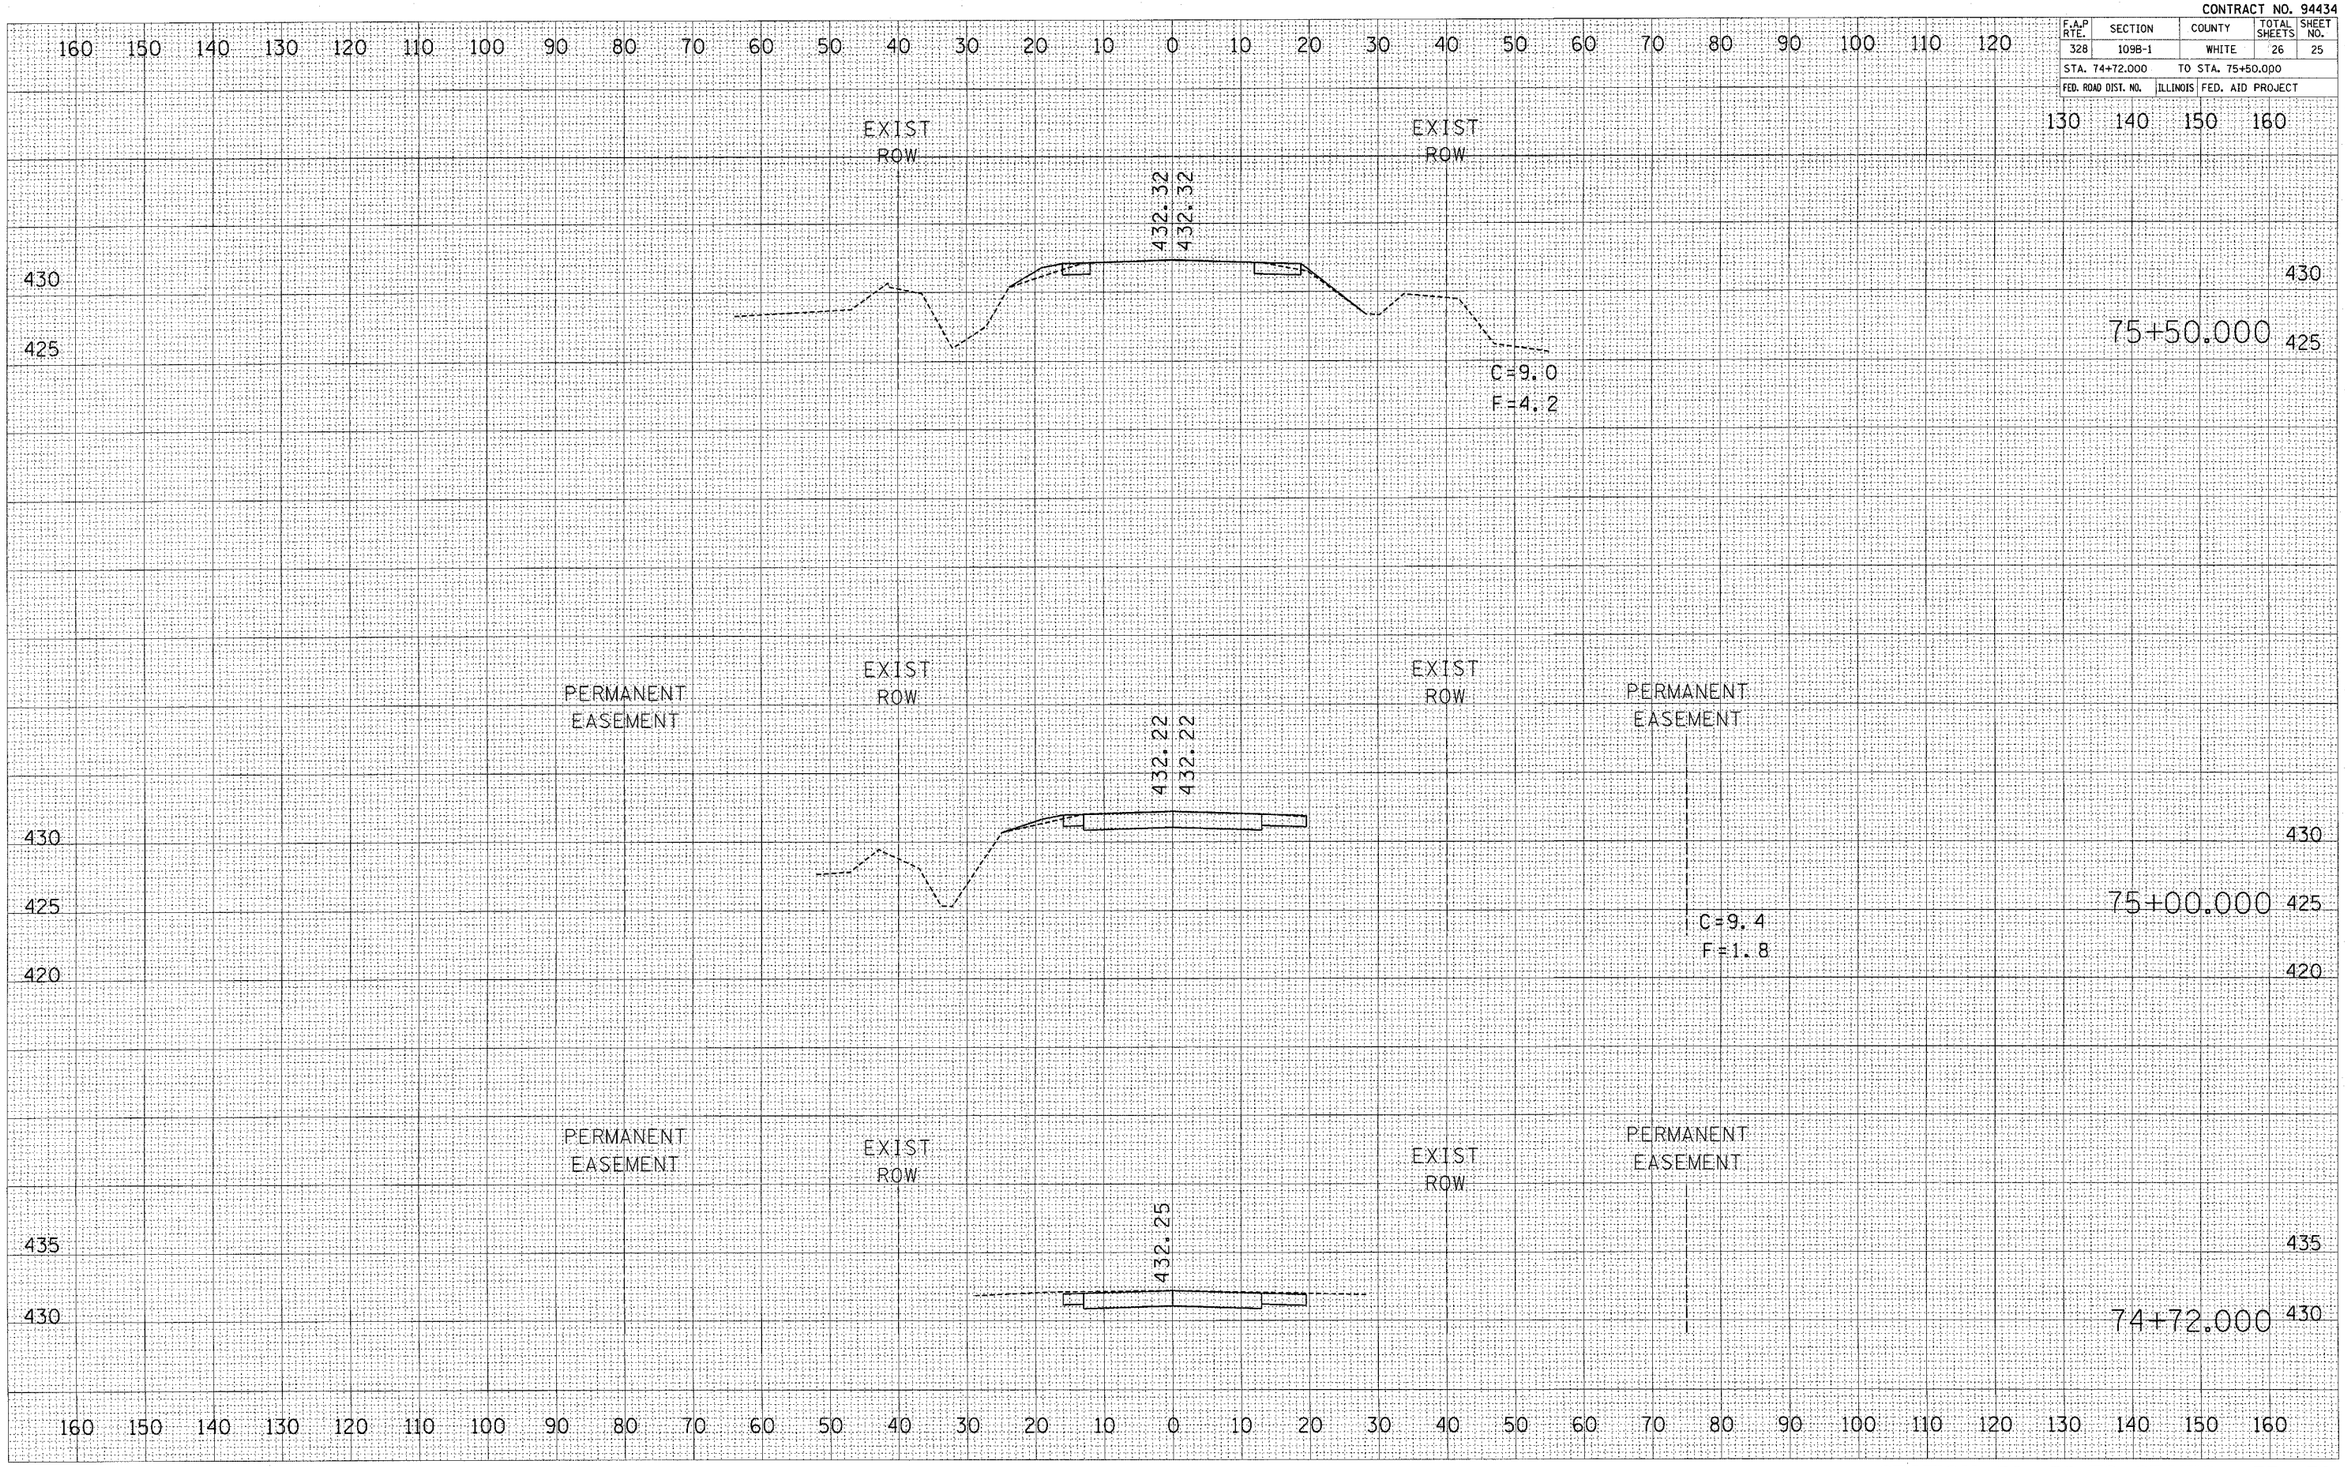

FINAL SURVEY	BY	DATE
SURVEYED		
PLOTTED		
TEMPLATE		
AREAS		
AREAS CHECKED		
NOTE BOOK NO.		

ORIGINAL SURVEY	BY	DATE
SURVEYED		
PLOTTED		
TEMPLATE		
AREAS		
AREAS CHECKED		
NOTE BOOK NO.		

PLOT DATE = #DATE#
FILE NAME = #FILEL#
PLOT SCALE = #VSCALE#
PLOT SCALE = #HSCALE#
USER NAME = #USER#

STATION 74+72 TO STATION 75+50